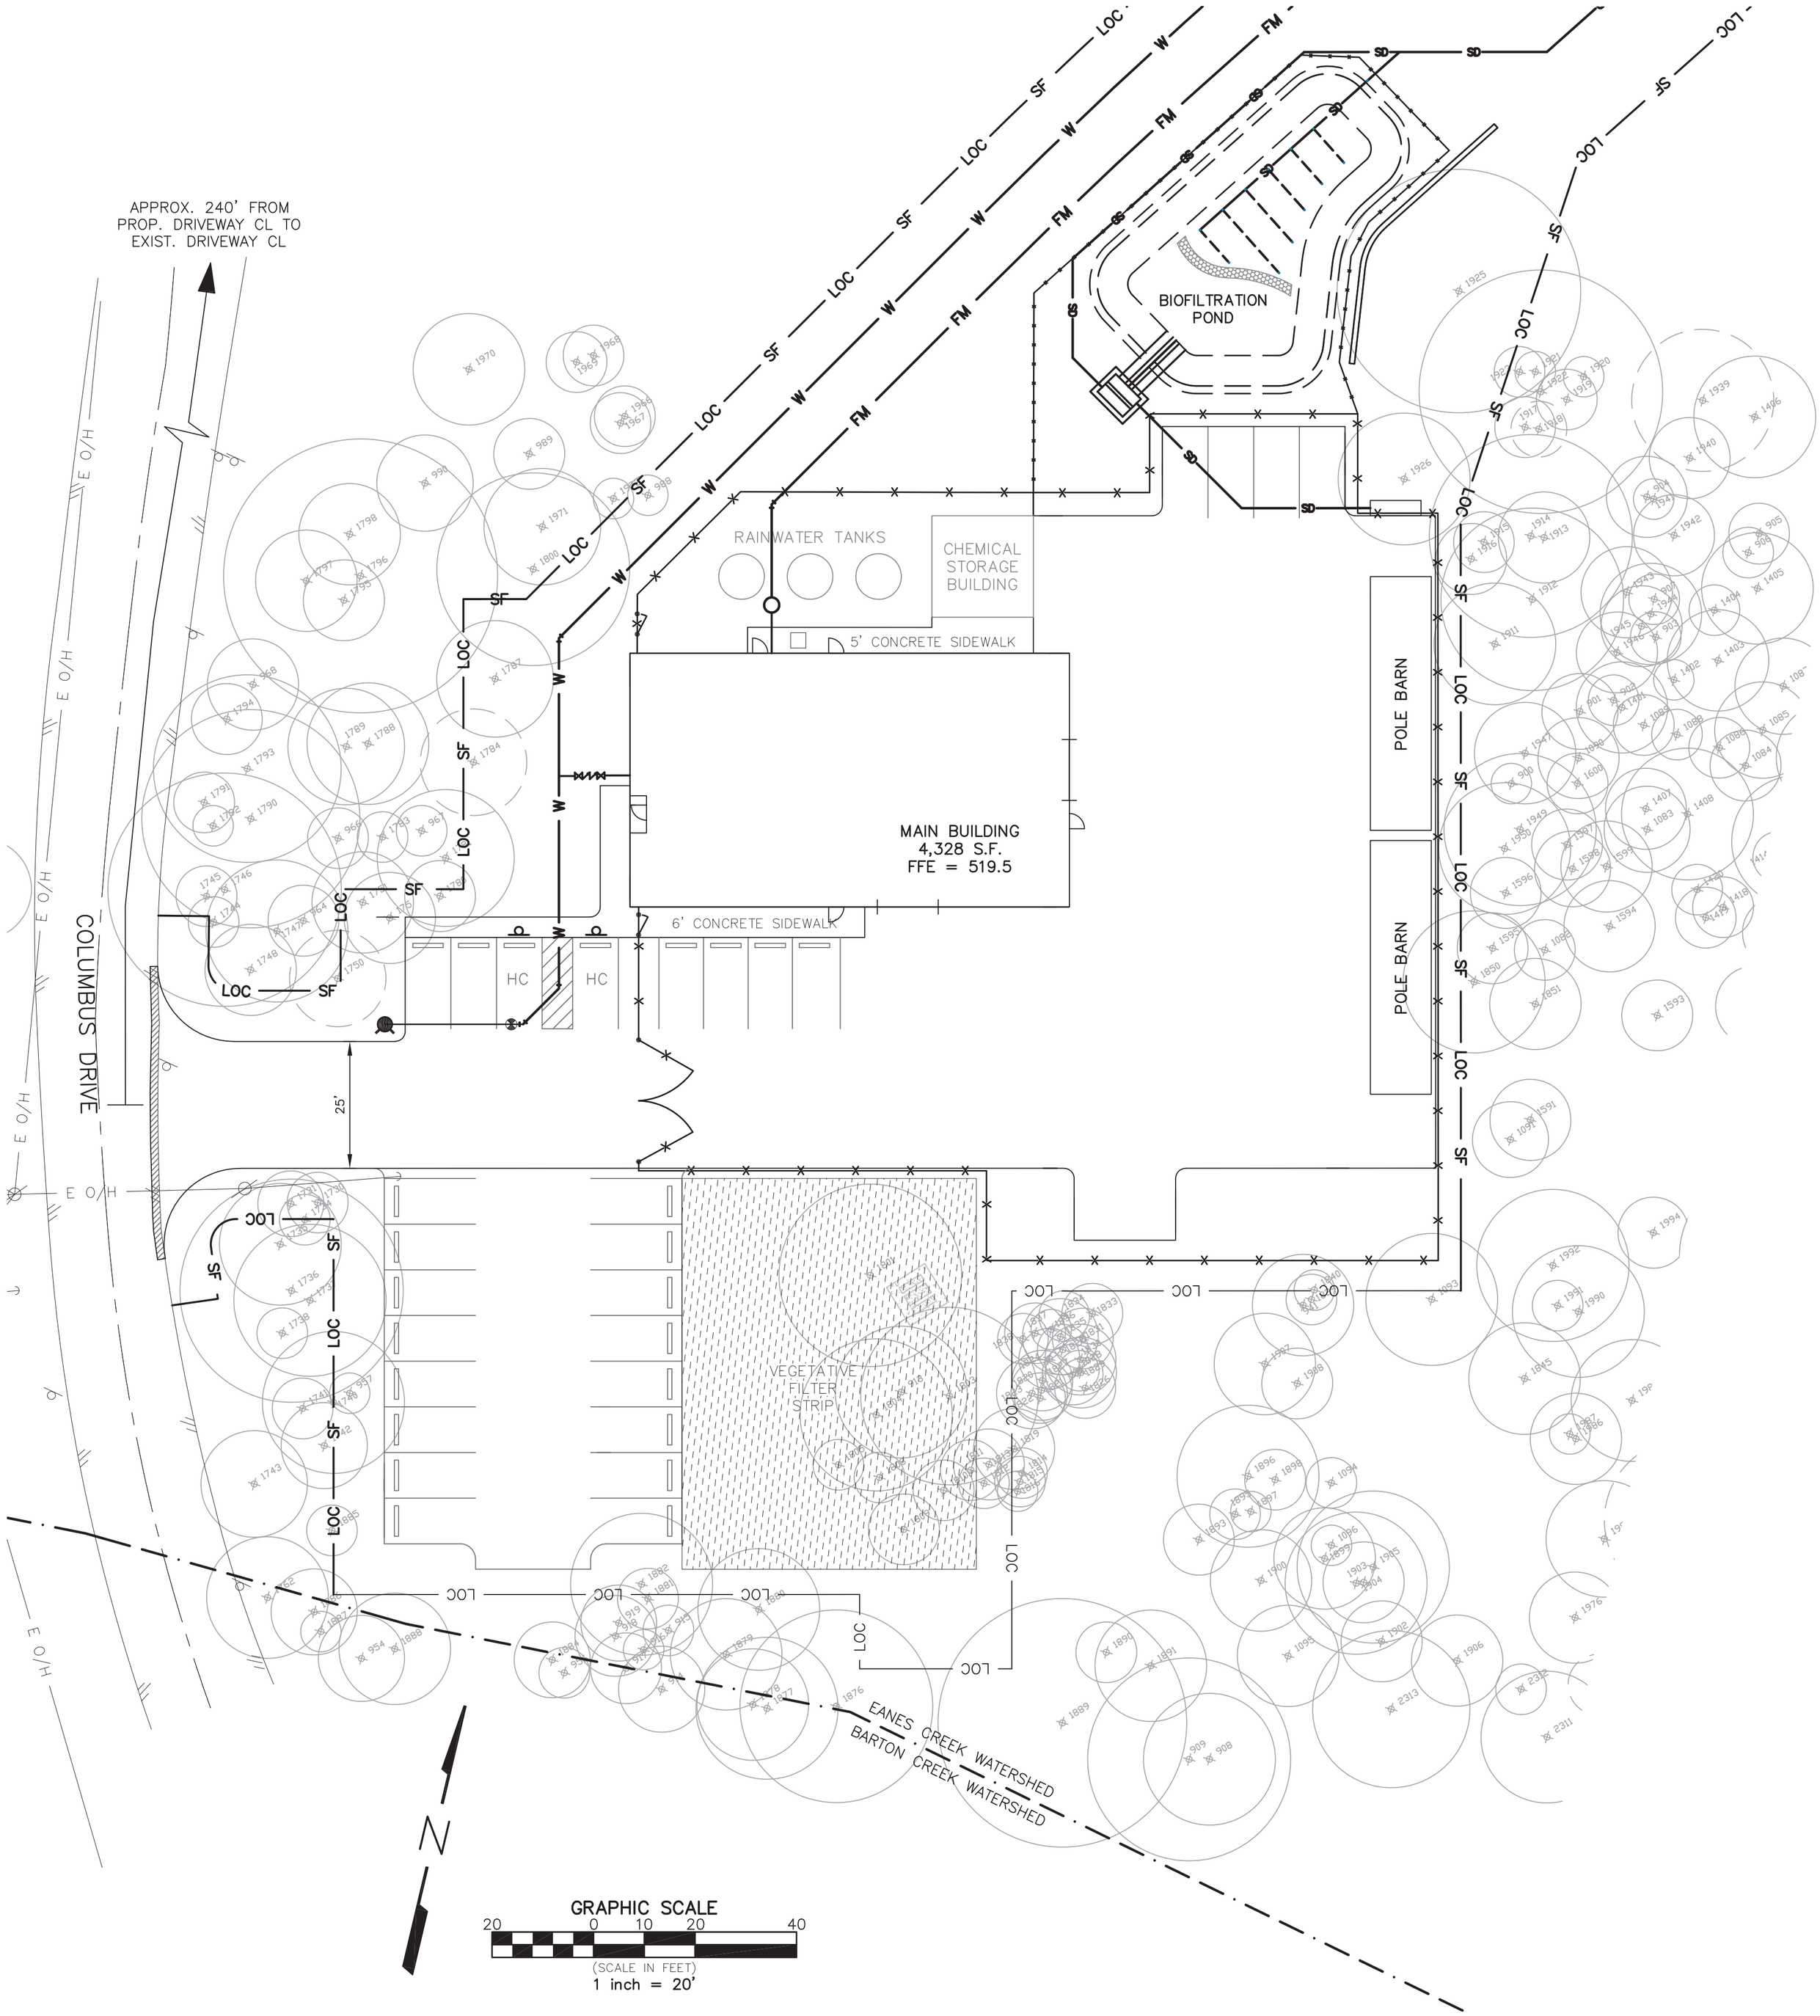
APPROX. 240' FROM PROP. DRIVEWAY CL TO EXIST. DRIVEWAY CL
COLUMBUS DRIVE
BIOFILTRATION POND
RAINWATER TANKS
CHEMICAL STORAGE BUILDING
5' CONCRETE SIDEWALK
MAIN BUILDING
4,328 S.F.
FFE = 519.5
6' CONCRETE SIDEWALK
HC
HC
POLE BARN
POLE BARN
VEGETATIVE FILTER STRIP
25'
EANES CREEK WATERSHED
BARTON CREEK WATERSHED
N
GRAPHIC SCALE
20 0 10 20 40
(SCALE IN FEET)
1 inch = 20'