
HYDE PARK QUARRIES

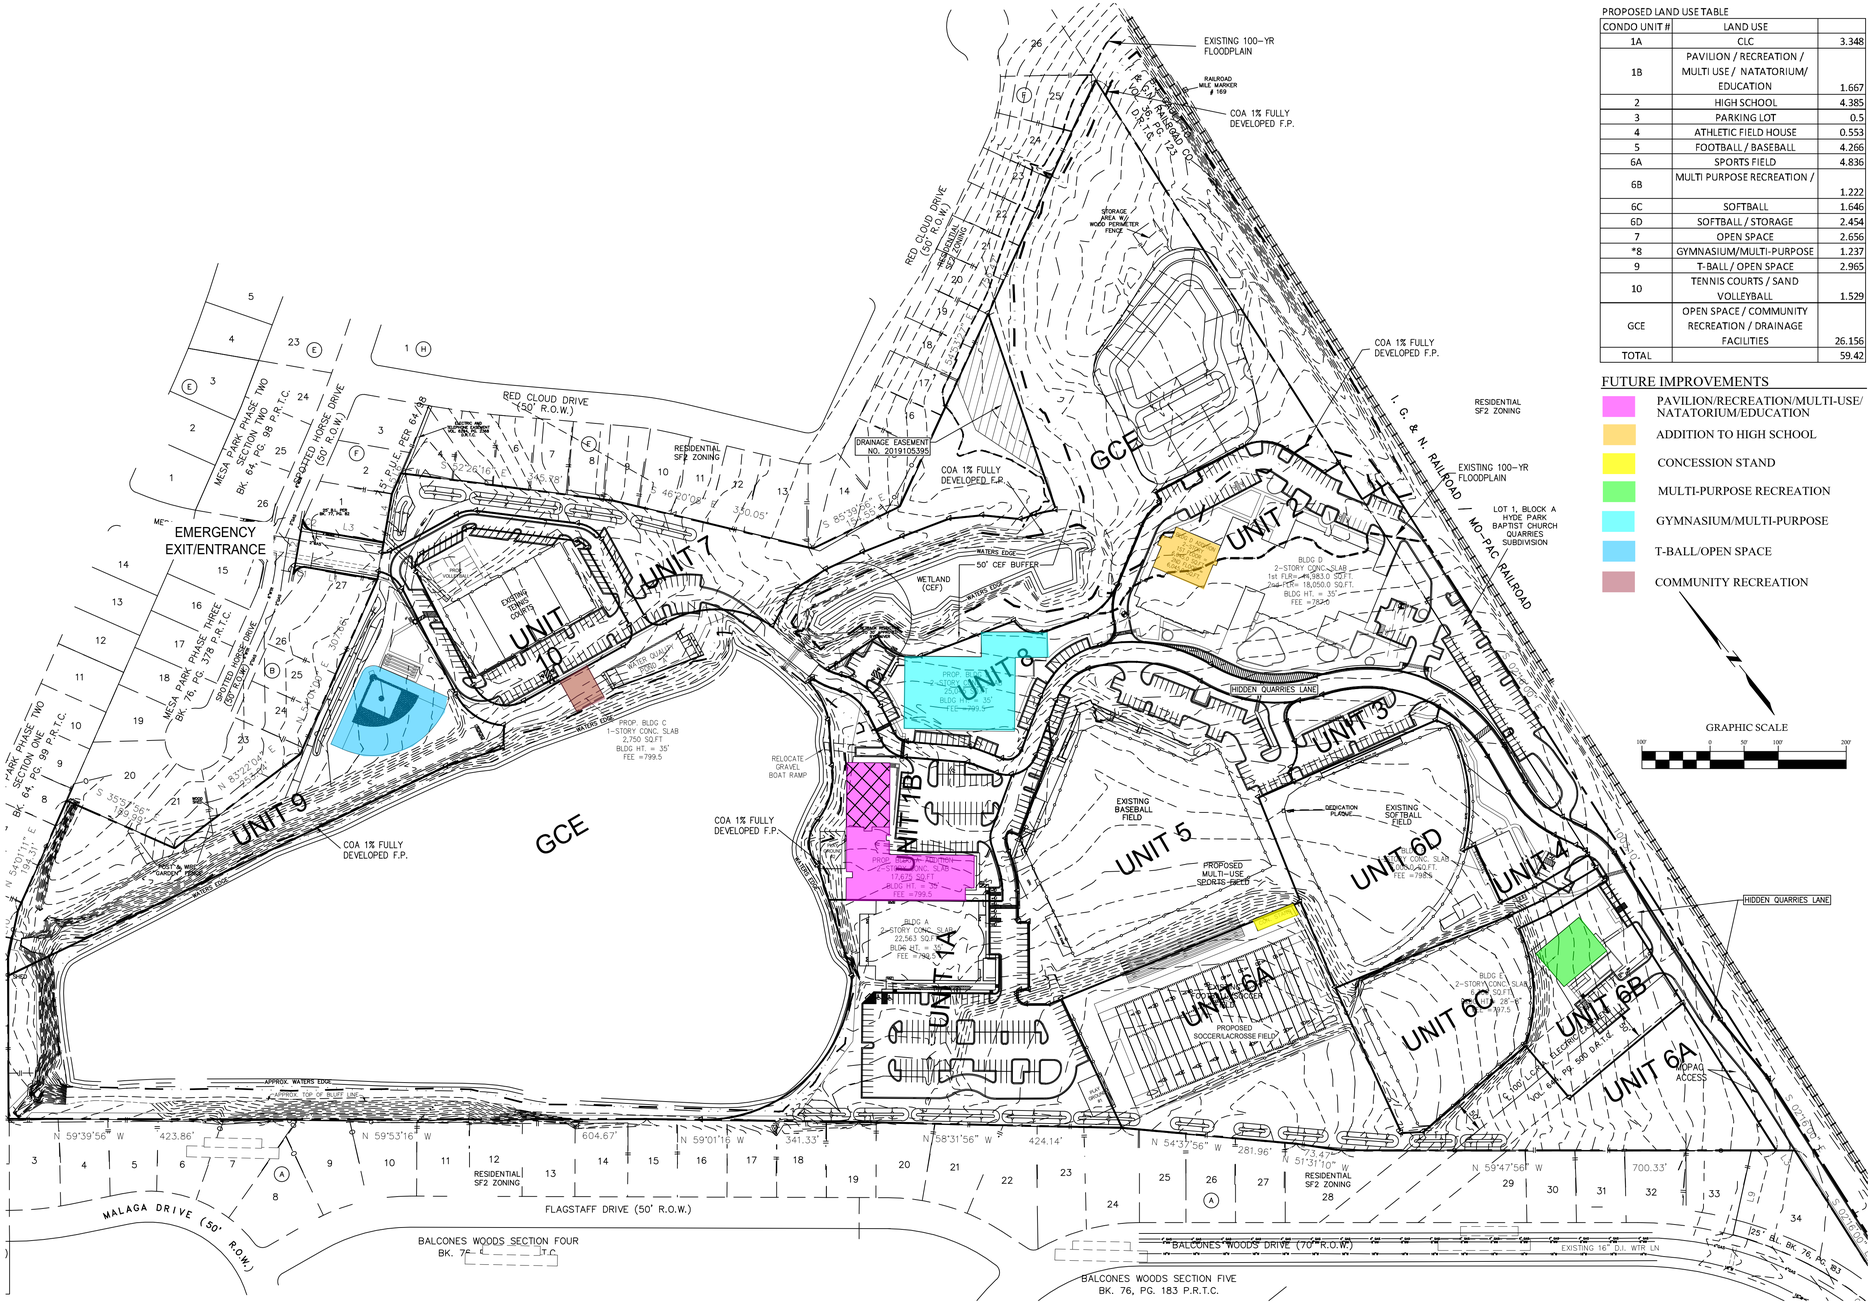

PROPOSED LAND USE TABLE

CONDO UNIT #	LAND USE	
1A	CLC	3.348
1B	PAVILION / RECREATION / MULTI USE / NATATORIUM/ EDUCATION	1.667
2	HIGH SCHOOL	4.385
3	PARKING LOT	0.5
4	ATHLETIC FIELD HOUSE	0.553
5	FOOTBALL / BASEBALL	4.266
6A	SPORTS FIELD	4.836
6B	MULTI PURPOSE RECREATION /	1.222
6C	SOFTBALL	1.646
6D	SOFTBALL / STORAGE	2.454
7	OPEN SPACE	2.656
*8	GYMNASIUM/MULTI-PURPOSE	1.237
9	T-BALL / OPEN SPACE	2.965
10	TENNIS COURTS / SAND VOLLEYBALL	1.529
GCE	OPEN SPACE / COMMUNITY RECREATION / DRAINAGE FACILITIES	26.156
TOTAL		59.42

FUTURE IMPROVEMENTS

- PAVILION/RECREATION/MULTI-USE/ NATATORIUM/EDUCATION
- ADDITION TO HIGH SCHOOL
- CONCESSION STAND
- MULTI-PURPOSE RECREATION
- GYMNASIUM/MULTI-PURPOSE
- T-BALL/OPEN SPACE
- COMMUNITY RECREATION

GRAPHIC SCALE

100' 0 50' 100' 200'

EXHIBIT A QUARRIES FACILITY MASTER PLAN

07/14/2020

Consort, Inc.
3600 Bee Cave Rd., Suite 100
West Lake Hills, Texas 78746
(512) 469-0500
T.B.P.E. Firm Registration No. F-859

Drawing Path: J:\Work\1319-002\Inbox\Bob Liverman\2019_10_08 Master Plan Exhibit\ACAD-2019-10-08 - Exhibit A Quarries Master Plan.dwg Plotted By: ahoge Date: 7/14/2020 11:54:19 AM Layout: Part A