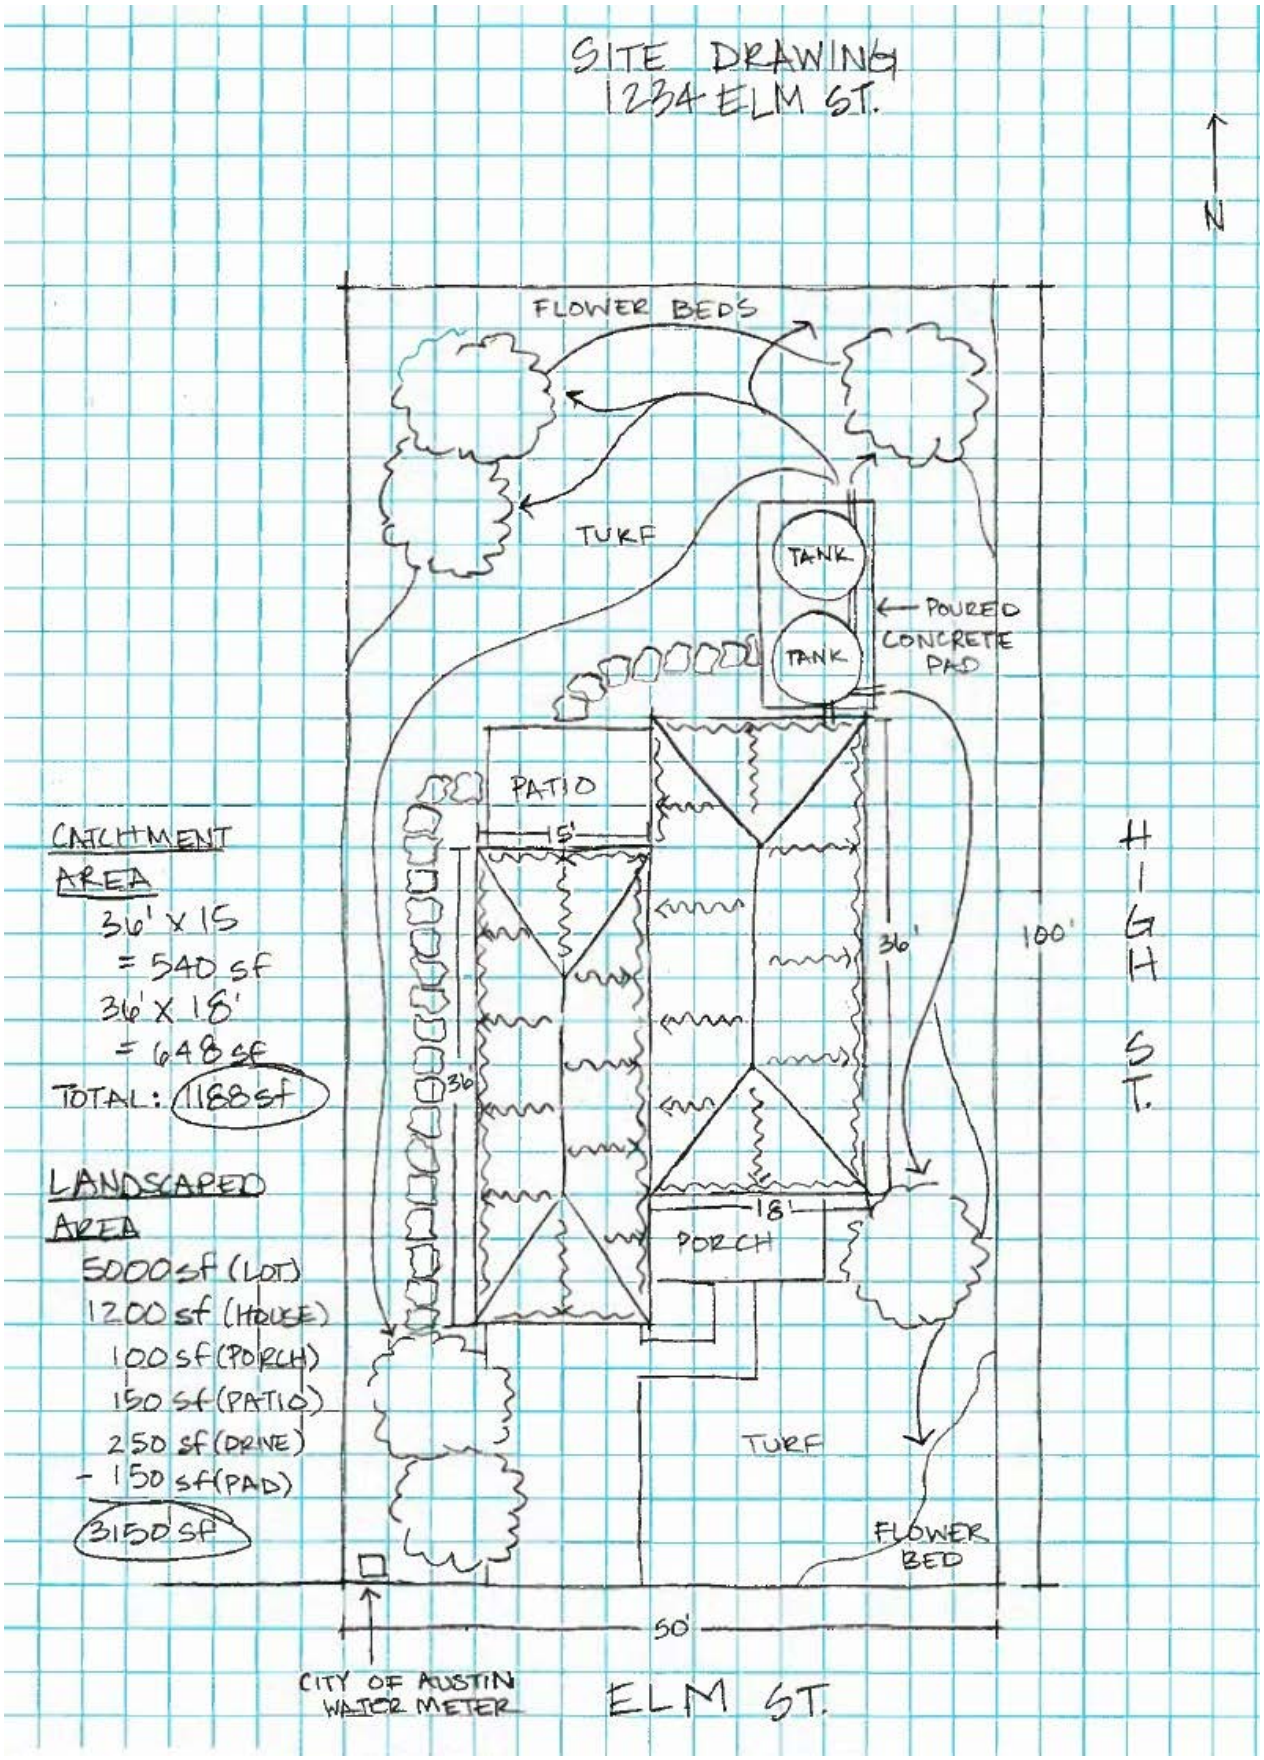
SITE DRAWING
1234 ELM ST.
N
FLOWER BEDS
TURF
TANK
TANK
POURED CONCRETE PAD
PATIO
15'
36'
36'
100'
18'
PORCH
TURF
FLOWER BED
50'
CITY OF AUSTIN WATER METER
ELM ST.
HIGH ST.
CATCHMENT AREA
36' x 15
= 540 sf
36' x 18'
= 648 sf
TOTAL: 1188 sf
LANDSCAPED AREA
5000 sf (LOT)
1200 sf (HOUSE)
100 sf (PORCH)
150 sf (PATIO)
250 sf (DRIVE)
- 150 sf (PAD)
3150 sf

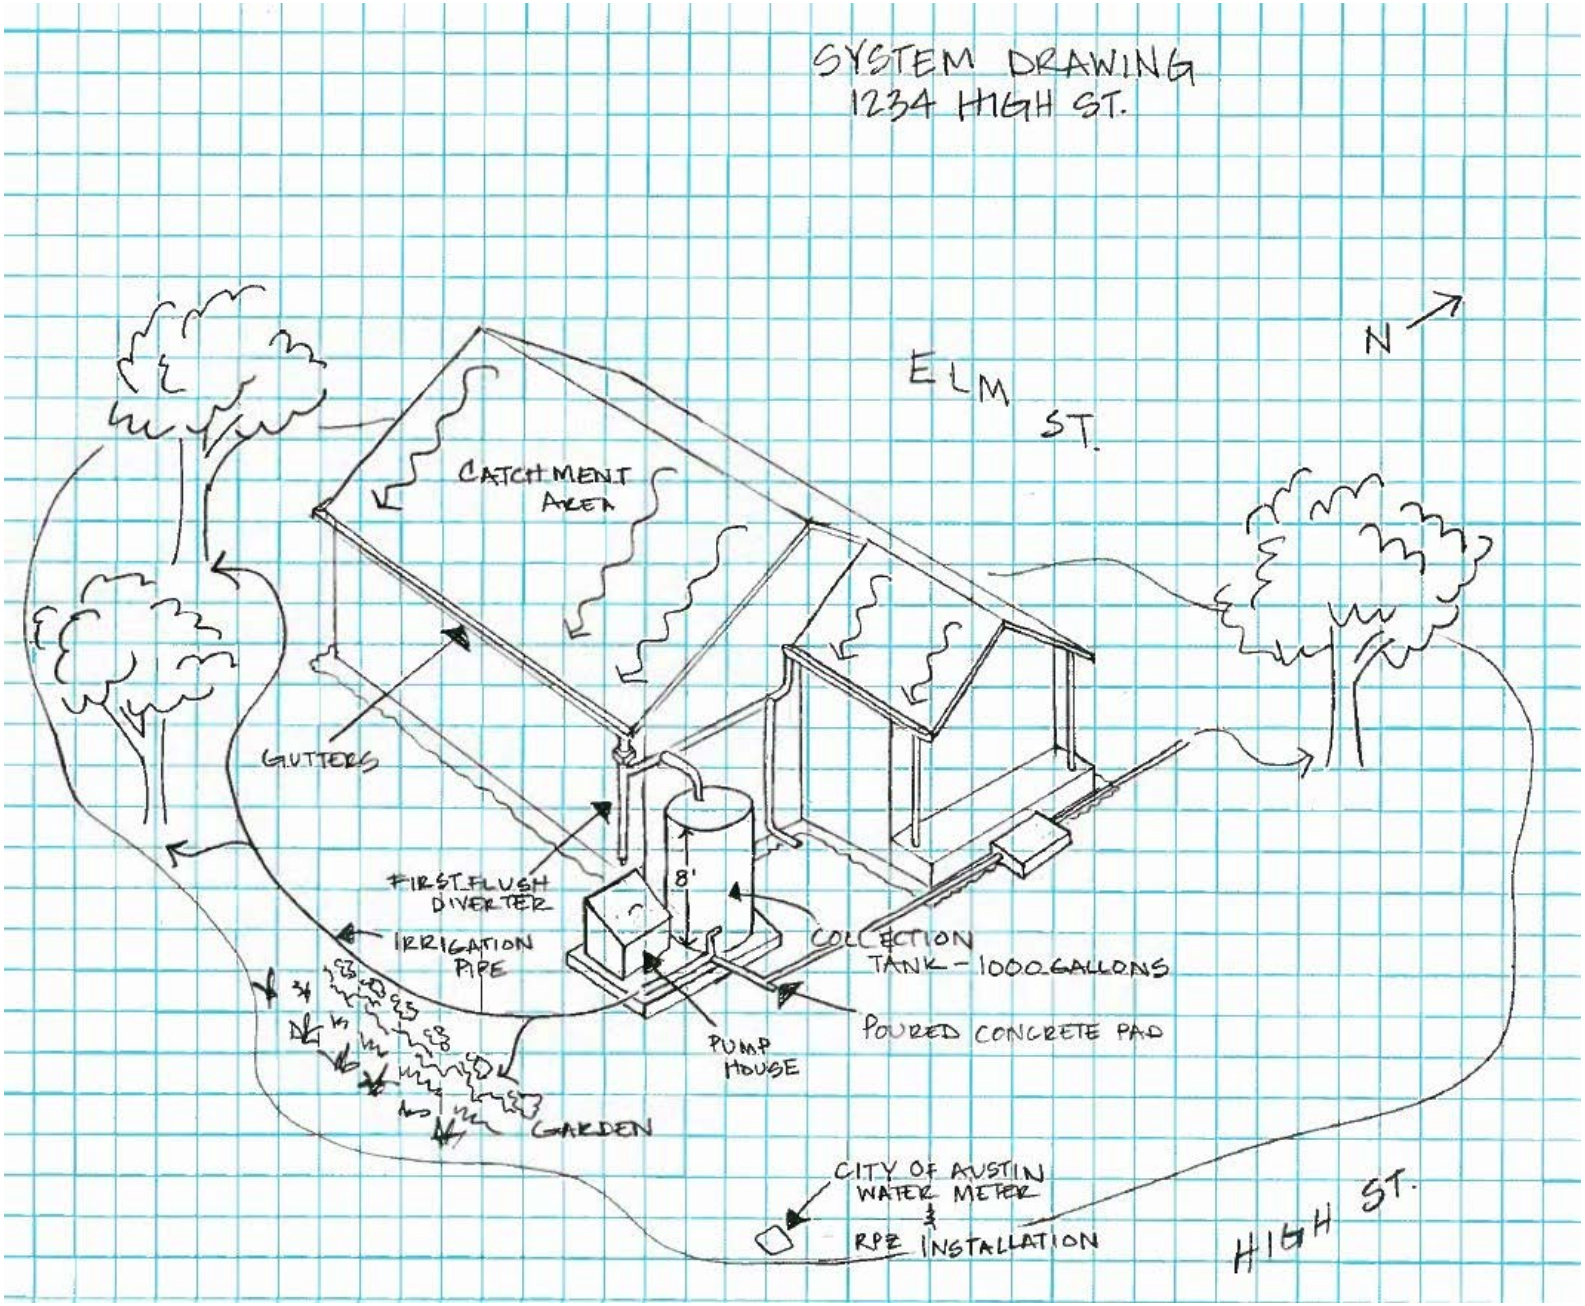
SYSTEM DRAWING
1234 HIGH ST.
N
ELM ST.
CATCHMENT AREA
GUTTERS
FIRST FLUSH DIVERTER
8'
IRRIGATION PIPE
COLLECTION TANK - 1000 GALLONS
POURED CONCRETE PAD
PUMP HOUSE
GARDEN
CITY OF AUSTIN WATER METER
RPZ INSTALLATION
HIGH ST.