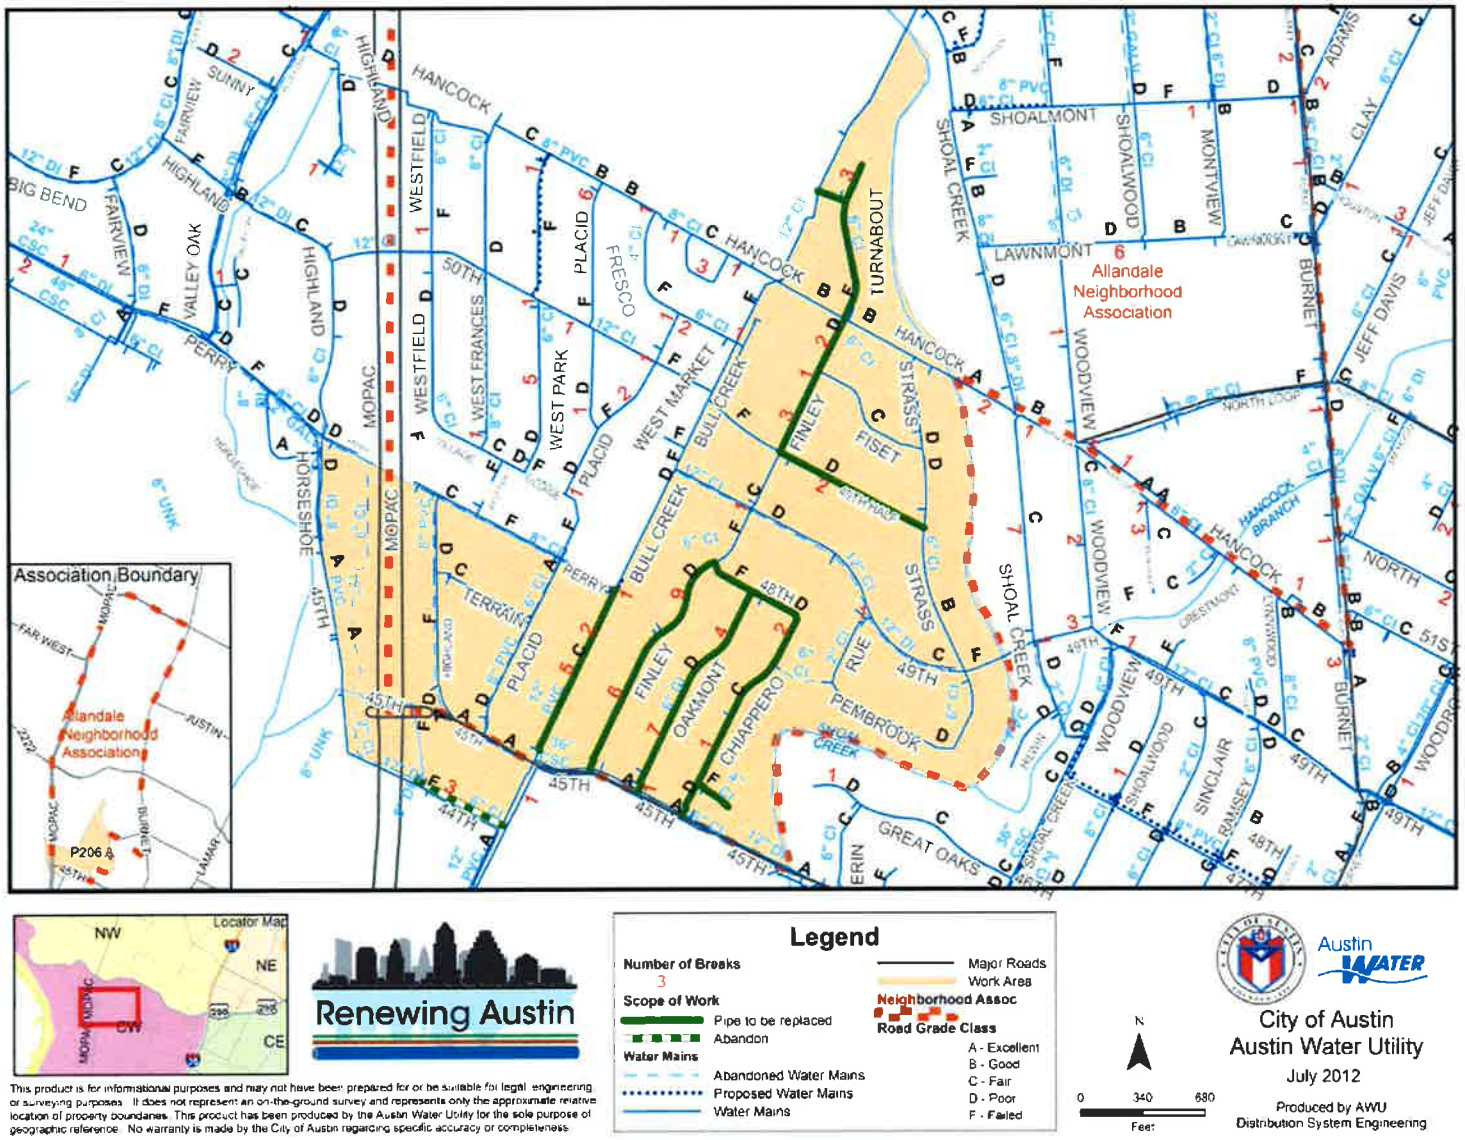

Figure 3: Proposed Southeast Allandale Neighborhood Water System Upgrades