SEE TERMINAL AREA PLAN NORTH FOR CONTINUATION

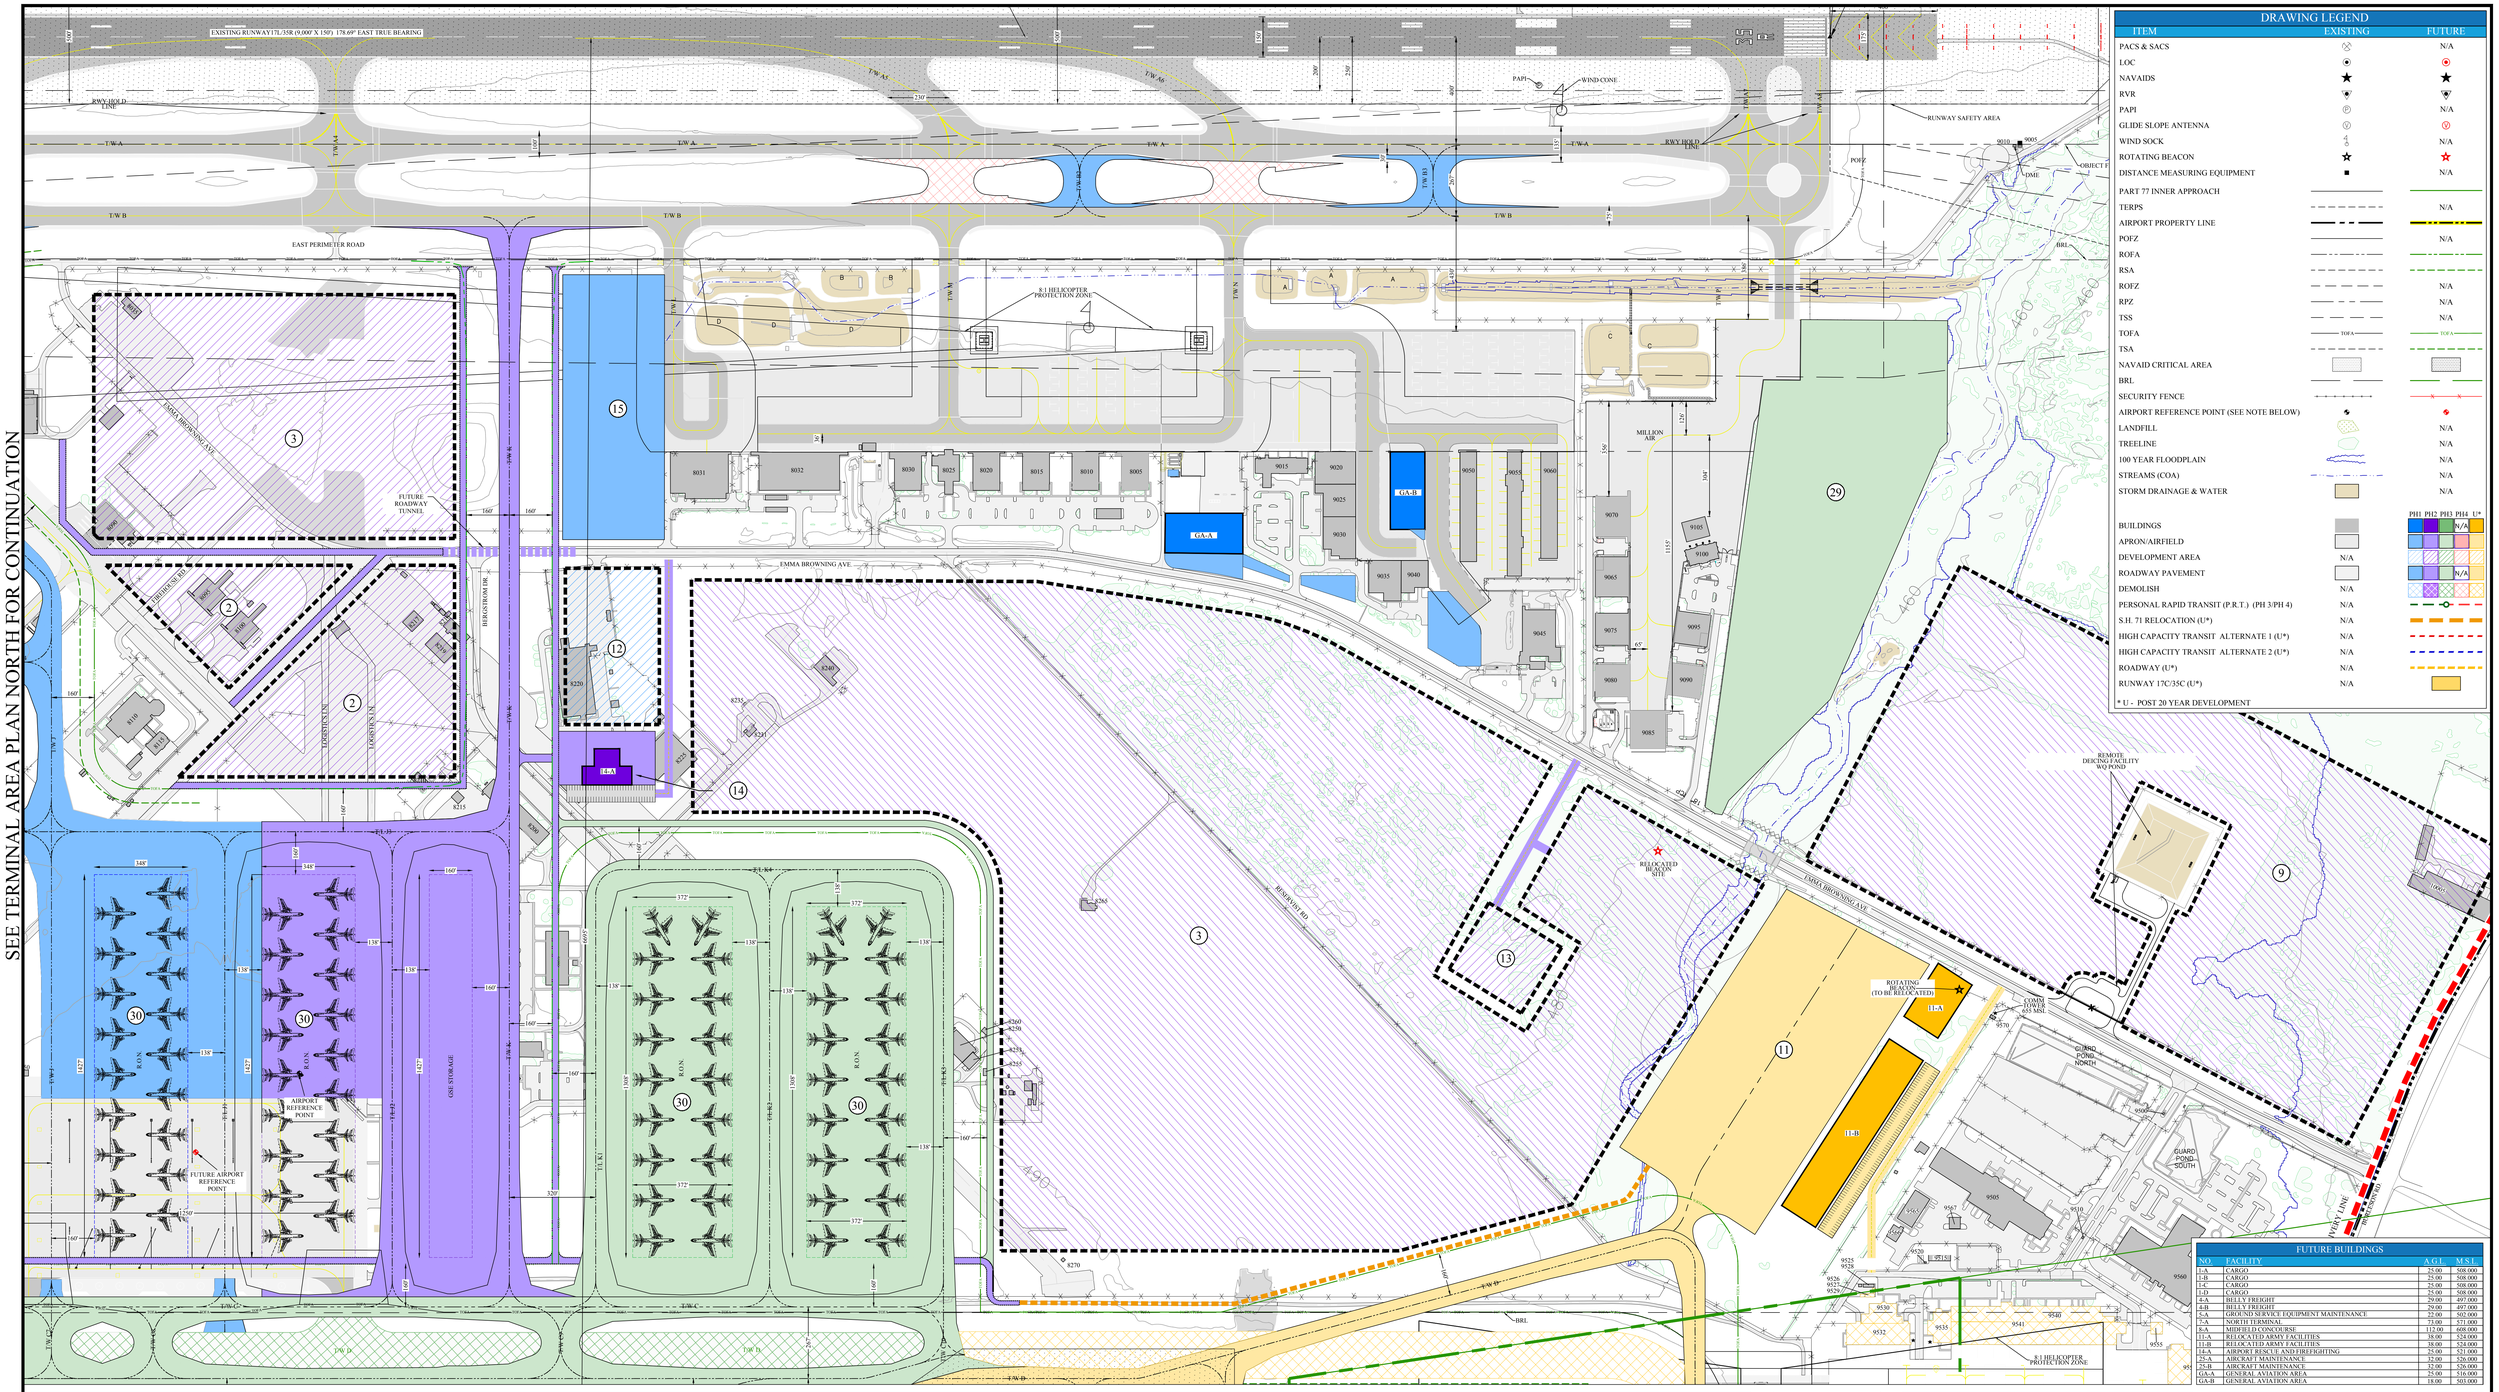

DRAWING LEGEND

ITEM	EXISTING	FUTURE
PACS & SACS		N/A
LOC		
NAVAIDS		
RVR		
PAPI		N/A
GLIDE SLOPE ANTENNA		
WIND SOCK		N/A
ROTATING BEACON		
DISTANCE MEASURING EQUIPMENT		N/A
PART 77 INNER APPROACH		
TERPS		N/A
AIRPORT PROPERTY LINE		
POFZ		N/A
ROFA		
RSA		
ROFZ		N/A
RPZ		N/A
TSS		N/A
TOFA	TOFA	TOFA
TSA		
NAVAID CRITICAL AREA		
BRL		
SECURITY FENCE		
AIRPORT REFERENCE POINT (SEE NOTE BELOW)		
LANDFILL		N/A
TREELINE		N/A
100 YEAR FLOODPLAIN		N/A
STREAMS (COA)		N/A
STORM DRAINAGE & WATER		N/A
		PH1 PH2 PH3 PH4 U*
BUILDINGS		N/A
APRON/AIRFIELD		
DEVELOPMENT AREA	N/A	
ROADWAY PAVEMENT		N/A
DEMOLISH	N/A	
PERSONAL RAPID TRANSIT (P.R.T.) (PH 3/PH 4)	N/A	
S.H. 71 RELOCATION (U*)	N/A	
HIGH CAPACITY TRANSIT ALTERNATE 1 (U*)	N/A	
HIGH CAPACITY TRANSIT ALTERNATE 2 (U*)	N/A	
ROADWAY (U*)	N/A	
RUNWAY 17C/35C (U*)	N/A	

* U - POST 20 YEAR DEVELOPMENT

FUTURE BUILDINGS

NO.	FACILITY	AGL	MSL
1-A	CARGO	25.00	508.000
1-B	CARGO	25.00	508.000
1-C	CARGO	25.00	508.000
1-D	CARGO	25.00	508.000
4-A	BELLY FREIGHT	29.00	497.000
4-B	BELLY FREIGHT	29.00	497.000
5-A	GROUND SERVICE EQUIPMENT MAINTENANCE	27.00	502.000
7-A	NORTH TERMINAL	73.00	571.000
8-A	MIDFIELD CONCOURSE	112.00	608.000
11-A	RELOCATED ARMY FACILITIES	38.00	524.000
11-B	RELOCATED ARMY FACILITIES	38.00	524.000
14-A	AIRPORT RESCUE AND FIREFIGHTING	25.00	521.000
25-A	AIRCRAFT MAINTENANCE	32.00	526.000
25-B	AIRCRAFT MAINTENANCE	32.00	526.000
GA-A	GENERAL AVIATION AREA	25.00	516.000
GA-B	GENERAL AVIATION AREA	18.00	503.000

EXISTING BUILDINGS

NO.	FACILITY	AGL	MSL	NO.	FACILITY	AGL	MSL	NO.	FACILITY	AGL	MSL	NO.	FACILITY	AGL	MSL	NO.	FACILITY	AGL	MSL
1270	MIDDLE MARKER SUPPORT BUILDING - RWY. 17L	9.791	523.923	6080 (D)	GROUND TRANSPORTATION STAGING AREA	NO DATA	528.416	7085	NEW AIRPORT ADMINISTRATION BUILDING	101.251	514.760	8175 (D)	TEXAS NATIONAL GUARD	19.389	546.033	9065	MILLION AIR HANGAR #1	46.500	146.500
2301 (D)	LATRINE	16.872	544.518	6085 (D)	RENTAL CAR FACILITIES - THRIFTY ADMIN./WASH	11.678	507.266	7125	PARKING GARAGE EXIT PLAZA BOOTH	9.693	514.943	8180 (D)	TEXAS NATIONAL GUARD	27.018	519.026	9070	MILLION AIR HANGAR #2	46.500	146.500
2005	STATE AIRCRAFT POOLING BOARD HANGAR #4	31.416	529.923	6090 (D)	RENTAL CAR FACILITIES - ENTERPRISE ADMIN./CAR WASH	13.215	485.139	7135	PARKING GARAGE EXIT PLAZA BOOTH	10.256	511.798	8185 (D)	TEXAS NATIONAL GUARD	44.798	495.965	9075	MILLION AIR HANGAR #3	44.500	144.500
2010	STATE AIRCRAFT POOLING BOARD HANGAR #3	31.527	542.048	6100 (D)	RENTAL CAR FACILITIES - ENTERPRISE FUEL TANK	15.097	484.722	7145	PARKING GARAGE EXIT PLAZA BOOTH	10.165	514.003	8190 (D)	TEXAS NATIONAL GUARD	14.410	546.033	9080	MILLION AIR HANGAR #4	44.500	144.500
2011	STATE AIRCRAFT POOLING BOARD FUEL CANOPY	17.110	537.613	6105 (D)	RENTAL CAR FACILITIES - ADVANTAGE ADMINISTRATION	22.670	484.879	7155	PARKING GARAGE EXIT PLAZA BOOTH	14.340	516.908	8195 (D)	TEXAS NATIONAL GUARD	18.807	551.585	9085	MILLION AIR HANGAR #5	45.000	145.000
2012	STATE AIRCRAFT POOLING BOARD FUEL CANOPY	17.379	537.613	6110 (D)	RENTAL CAR FACILITIES - ADVANTAGE FUEL TANK	16.149	484.729	7165	PARKING GARAGE EXIT PLAZA BOOTH	12.250	512.000	7355	ABIA INFORMATION SYSTEMS BUILDING	12.147	509.303	8200 (D)	TEXAS NATIONAL GUARD	17.940	498.912	9090	MILLION AIR HANGAR #6	44.500	144.500
2014	STATE AIRCRAFT POOLING BOARD FUEL BUILDING	9.867	532.003	6114 (D)	RENTAL CAR FACILITIES - DOLLAR FUEL TANK	10.819	490.764	7170	PARKING GARAGE EXIT PLAZA BOOTH	12.250	512.000	7360	CENTRAL UTILITY PLANT	24.820	507.322	8205 (D)	TEXAS NATIONAL GUARD	10.639	513.623	9095	MILLION AIR HANGAR #7	44.500	144.500
2015	STATE AIRCRAFT POOLING BOARD TERMINAL / HANGARS 1&2	32.967	526.403	6115 (D)	RENTAL CAR FACILITIES - DOLLAR ADMIN./MAINT./WASH	15.832	690.704	7175	PARKING GARAGE EXIT PLAZA BOOTH	12.250	512.000	7365	CENTRAL UTILITY PLANT COOLING TOWER	24.820	501.304	8210 (D)	TEXAS NATIONAL GUARD	13.062	541.353	9100	MILLION AIR FBO TERMINAL	46.583	146.583
2055	GOLF COURSE IRRIGATION CONTROL - PARDS	10.534	542.189	7000 (D)	RENTAL CAR FACILITIES - HERTZ ADMIN./MAINT	19.387	497.970	7180	PARKING GARAGE EXIT PLAZA BOOTH	12.250	512.000	7370	CENTRAL UTILITY PLANT - THERMAL STORAGE FACILITY	NO DATA	553.074	8215 (D)	TEXAS NATIONAL GUARD	12.592	690.805	9105	AIRCRAFT COVERED CANOPY	35.483	135.483
2060 (D)	GOLF COURSE IRRIGATION CONTROL - PARDS	9.090	544.159	7001 (D)	RENTAL CAR FACILITIES - HERTZ FUEL ISLAND/WASH	14.862	499.666	7185	PARKING GARAGE EXIT PLAZA BOOTH	12.250	512.000	7373	CENTRAL UTILITY PLANT	11.478	519.657	8217 (R)	DOA MAINTENANCE WOOD SHOP	17.581	541.470	9500	AASF GUARD BOOTH	10.183	484.879
2061 (D)	GOLF COURSE MAINTENANCE FACILITY - PARDS	13.897	544.518	7002 (R)	RENTAL CAR FACILITIES - HERTZ FUEL TANKS (3)	NO DATA	521.000	7190	PARKING GARAGE ENTRANCE TICKET STATION	5.000	NO DATA	7374	IN-FLIGHT CATERING STORAGE BUILDING	9.864	519.657	8218 (R)	DOA MAINTENANCE STORAGE BUILDING	18.171	502.979	9505	AASF JOINT GUARD & RESERVE MAINTENANCE FACILITY	19.309	690.805
2070	GLIDE SLOPE SUPPORT BUILDING - RWY. 17L	9.743	525.726	7003 (R)	DOA FUEL FACILITY	1.000	NO DATA	7195	PARKING GARAGE ENTRANCE TICKET STATION	5.000	NO DATA	7375	IN-FLIGHT CATERING BUILDING	28.141	518.577	8219 (R)	DOA MAINTENANCE STORAGE BUILDING	17.747	503.172	9510	AASF GUARD BOOTH	9.353	521.605
2075	RTR-3	12.604	526.518	7004 (R)	DOA FUEL ISLAND (DUAL)	17.858	512.147	7200	PARKING GARAGE ENTRANCE TICKET STATION	5.000	NO DATA	7380	LOT J PARKING SHELTER	9.945	532.101	8220 (R)	DOA MAINTENANCE COMPLEX FACILITY	19.400	541.353	9515	AASF FUEL TRUCKS COVERED CANOPY	17.864	521.605
2080	LOCALIZER ELECTRIC GENERATOR BUILDING - RWY. 35R	12.035	525.791	7005 (R)	GSEM FACILITY	26.576	485.083	7205	PARKING GARAGE ENTRANCE TICKET STATION	5.000	NO DATA	7381	LOT J PARKING SHELTER	9.402	532.058	8225 (R)	TEXAS NATIONAL GUARD	29.977	499.815	9520	AASF FUEL STORAGE TANKS (2)	8.776	493.475
3005	ASR-9	20.129	544.075	7006 (R)	DOA DEICING STORAGE	9.618	484.752	7210	LOT B PARKING SHELTER	10.891	494.713	7385	LOT J PARKING SHELTER	10.384	532.101	8231 (R)	DOA PAINT BOOTH	17.876	690.805	9525	AASF FLAMMABLE/COMBUSTIBLE STORAGE "A"	NO DATA	484.166
3015	DOA STORAGE BUILDING	16.250	514.588	7007 (R)	DOA FUEL TANKS (2)	NO DATA	529.400	7215	LOT B PARKING SHELTER	9.998	497.767	7388	LOT J PARKING SHELTER	9.966	491.962	8235 (R)	DOA MAINTENANCE FACILITY	9.556	502.446	9530 (D)	AASF CONTROLLED WASTE BUILDING "B"	NO DATA	484.166
3020	DOA STORAGE BUILDING	16.250	522.659	7008 (R)	DOA FUEL ISLAND (DUAL)	15.286	507.910	7220	LOT B PARKING SHELTER	10.205	510.541	7390	LOT J PARKING SHELTER	10.083	495.035	8240 (R)	DOA STORAGE FACILITY	19.960	502.446	9535 (D)	AASF BULK POL BUILDING C	10.000	524.512
4005	GLIDE SLOPE SUPPORT BUILDING - RWY. 35R	9.935	517.882	7010 (R)	FUEL FACILITY - OPERATIONS & MAINTENANCE	13.700	690.125	7225	LOT C PARKING SHELTER	9.769	519.579	7395	LOT J PARKING SHELTER	10.532	532.053	8247 (R)	DOA MAINTENANCE PARKING CANOPY	13.953	520.186	9528	AASF BULK POL BUILDING D	10.000	514.411
5000	BARK & ZOOM BOARDING BUILDING (OFF AIRPORT PROPERTY)	NO DATA	494.900	7015 (R)	FUEL FACILITY - FUEL TANK #1	37.250	547.416	7230	LOT C PARKING SHELTER	9.768	502.051	8005	ATLANTIC AVIATION HANGAR #1	24.496	516.075	8248 (R)	DOA MAINTENANCE WASH BAY	17.260	551.585	9529 (D)	AASF BULK POL BUILDING E	10.000	516.409
5005	ARCHAEOLOGICAL SITES (8 SITES)	20.095	529.921	7020 (R)	FUEL FACILITY - FUEL TANK #2	40.000	550.416	7235	LOT C PARKING SHELTER	9.679	511.798	8010	ATLANTIC AVIATION HANGAR #2	35.751	516.785	8249 (R)	DOA MAINTENANCE PARKING CANOPY	12.880	537.264	9530 (D)	AASF FIXED WING SUPPORT	42.075	519.733
6005	DOA PLANNING & ENGINEERING ADMINISTRATION	19.866	690.704	7025 (R)	AIRLINE FREIGHT BUILDING #2	29.037	497.568	7240	LOT C PARKING SHELTER	9.824	519.579	8015	ATLANTIC AVIATION HANGAR #3	35.606	516.370	8250 (R)	DOA AIRPORT MAINTENANCE FACILITY	12.398	518.400	9532 (D)	AASF FIXED WING HANGAR	42.075	485.105
6010	COA EDUCATION AND TRAINING CENTER	17.182	513.043	7030 (R)	AIRLINE FREIGHT BUILDING #1	22.248	484.219	7245	LOT D PARKING SHELTER	9.612	501.385	8020	ATLANTIC AVIATION HANGAR #4	35.929	516.273	8251 (R)	ABOVE GROUND STORAGE TANK - AST	11.360	537.264	9533 (D)	AASF OPERATIONS SPECIALIST	30.170	518.739
6015 (D)	PARK & ZOOM BUILDING	NO DATA	NO DATA	7031	GUARD SHACK	10.491	497.319	7250	LOT D PARKING SHELTER	10.470	512.147	8025	ATLANTIC AVIATION TERMINAL BUILDING	32.438	526.414	8253 (R)	DOA FIELD MAINTENANCE SHOP BUILDING	23.143	517.877	9540	AASF ROTARY WING SUPPORT	30.170	518.739
6025	HILTON HOTEL	76.412	690.704	7032	GUARD SHACK	10.477	496.363	7255	LOT D PARKING SHELTER	10.410	500.899	8030	ATLANTIC AVIATION HANGAR #5	36.526	517.241	8255 (R)	DOA AIRPORT MAINTENANCE FACILITY	11.599	539.268	9545 (D)	AASF ROTARY WING HANGAR	30.170	536.425
6026	HYATT HOTEL	160.750	506.500	7033	TRASH COMPACTOR	19.863	496.996	7260	LOT F PARKING SHELTER	10.985	515.583	8031	RAPTOR HANGAR	45.779	521.783	8260 (R)	DOA HAZARDOUS STORAGE FACILITY	11.438	518.136	9545 (D)	AASF WASH RACK	NO DATA	481.750
6029	CARGO PORT BUILDING #3	32.554	513.508	7034	TRASH COMPACTOR FACILITY - OFFICE	10.398	486.758	7265	LOT F PARKING SHELTER	10.899	515.583	8032	ATLANTIC AVIATION HANGAR #6	28.188	517.643	8266 (R)	DOA TRANSCEIVER	12.501	503.769	9550 (D)	AASF ROTARY WING UNHEATED STORAGE	39.609	493.531
6030	CARGO PORT BUILDING #2	22.200	507.864	7035	BARBARA JORDAN TERMINAL	73.394	571.000	7270	LOT F PARKING SHELTER	11.501	515.583	8035 (D)	DOA STORAGE FACILITY	19.498	523.923	8270	GUARD SHACK	9.550	517.196	9555 (D)	AASF FIRE FIGHTING FACILITY	18.249	552.169
6035	CARGO PORT BUILDING #1	26.024	485.104	7037	CONRAC FACILITY	67.354	575.939	7271	AIR FORCE MAINTENANCE BUILDING (LOT F)	13.325	502.024	8090 (R)	AIFT STATION #1	25.680	521.441	9005	DMF - RWY. 35R	9.315	519.596	9560	AASF ARMED FORCES GUARD RESERVE CENTER	18.748	524.211
6040	AEROTEM BUILDING #1	25.340	507.864	7038	CONRAC - QUICK TURNAROUND FACILITY	67.354	575.939	7272	LOT F PARKING SHELTER	9.755	503.348	8095 (R)	DOA STORAGE FACILITY	25.697	519.053	9010	SHED	9.848	519.074	9565	AASF AFGRC & JOINT VEHICLE MAINT. STORAGE	19.769	506.992
6042	RETAIL BUILDING	131.330	505.833	7040 (R)	PARKING GARAGE	32.451	523.783	7273	LOT F PARKING SHELTER	9.324	503.809	8100 (R)	DOA STORAGE FACILITY	25.553	544.518	9015	SIGNATURE FLIGHT SUPPORT TERMINAL	20.437	516.848	9566	AASF AFGRC & JOINT VEHICLE MAINT. WASH	19.060	521.310
6043	CONVENIENCE STORE	132.250	506.000	7041	DOA EMERGENCY GENERATOR	12.707	500.402	7275	LOT E PARKING SHELTER	10.023	514.003	8105 (R)	AIRFIELD LIGHTING VAULT	18.901	514.592	9020	SIGNATURE FLIGHT SUPPORT HANGAR #1	35.426	490.905	9567	AASF AFGRC & JOINT VEHICLE MAINT. FUEL DISPENSER	19.838	506.992
6044	GAS PUMP CANOPY	127.416	NO DATA	7045	PARKING GARAGE ENTRANCE TICKET STATION	5.000	512.580	7280	LOT E PARKING SHELTER	9.977	516.492	8110	FAA TRACON	16.133	508.798	9025	SIGNATURE FLIGHT SUPPORT HANGAR #2	35.426	504.020	9568 (R)	ROTATING BEACON	6.938	521.310
6045 (D)	RENTAL CAR FACILITIES - AVIS FUEL ISLAND	14.813	507.514	7050	PARKING GARAGE ENTRANCE TICKET STATION	5.000	495.616	7285	PARKING MANAGEMENT BUILDING #2	12.331	503.423	8115 (R)	FAA ATCT	226.416	719.081	9030	SIGNATURE FLIGHT SUPPORT HANGAR #3	35.426	504.020	9569 (D)	WAREHOUSE (OFF AIRPORT PROPERTY)	23.582	523.905
6050 (D)	RENTAL CAR FACILITIES - AVIS FUEL TANKS	NO DATA	517.333	7055	PARKING GARAGE ENTRANCE TICKET STATION	5.000	498.920	7286	NORTH PARKING LOT LIGHTING BUILDING	10.857	516.604	8115	FAA SUPPORT BUILDING	16.133	521.441	9035	SIGNATURE FLIGHT SUPPORT HANGAR #4	24.718	503.093	11005	RTR-1	11.954	540.944
6055 (D)	RENTAL CAR FACILITIES - AVIS ADMIN./MAINT./WASH	25.776	507.514	7060	PARKING GARAGE ENTRANCE TICKET STATION	5.000	495.562	7290	LONG-TERM NORTH EXIT PLAZA BOOTH	15.356	508.525	8125 (R)	TEXAS NATIONAL GUARD (DOA STORAGE USE)	14.220	484.483	9040	SIGNATURE FLIGHT SUPPORT HANGAR #5	24.718	496.969	11010 (D)	PERIMETER ROAD FACILITY	13.241	522.238
6060 (D)	RENTAL CAR FACILITIES - ALAMO/NATIONAL TIRE STORAGE	6.744	522.155	7065	PARKING GARAGE ENTRANCE TICKET STATION	5.000	495.840	7295	LONG-TERM NORTH EXIT PLAZA BOOTH	15.356	483.775	8130 (R)	TEXAS NATIONAL GUARD (DOA STORAGE USE)	44.842	484.334	9045	PRIVATE HANGAR	38.624	507.746	11400 (R)	RTR-2	12.611	522.238
6065 (D)	RENTAL CAR FACILITIES - ALAMO/NATIONAL FUEL TANKS (2)	NO DATA	529.333	7070	PARKING GARAGE ENTRANCE TICKET STATION	5.000	506.672	7300	LONG-TERM NORTH EXIT PLAZA BOOTH	15.356	508.525	8135 (R)	TEXAS NATIONAL GUARD (DOA STORAGE USE)	21.012	482.636	9050	T-HANGAR A	18.634	503.093	15005	MALSR SUPPORT BUILDING - RWY. 35L	NO DATA	511.080
6070 (D)	RENTAL CAR FACILITIES - ALAMO/NATIONAL ADMIN./MAINT.	16.308	513.043	7075	PARKING GARAGE ENTRANCE TICKET STATION	5.000	501.613	7305	LONG-TERM NORTH EXIT PLAZA BOOTH	15.356	483.775	8150 (D)	DOA HAZARDOUS STORAGE FACILITY	11.555	480.684	9055	T-HANGAR B	16.552	503.093				
6075 (D)	GROUND TRANSPORTATION STAGING AREA ENTRY	17.761	513.055	7080	NEW PARKING GARAGE	600.616	509.000	7310	LONG-TERM NORTH EXIT PLAZA BOOTH	15.356	483.775	8170 (D)	SOUTH TERMINAL	22.141	542.556	9060	T-HANGAR C	18.864	503.600				

EXISTING BLDG DEMO/RELOCATION LEGEND

8210 PHASE 1
8210 PHASE 2
8210 PHASE 3
8210 PHASE 4
8210 ULTIMATE
(D) TO BE DEMOLISHED
(R) TO BE RELOCATED

EXISTING ARP:
LAT 30° 11' 40.30" N
LONG 97° 40' 11.56" W

TEXAS STATE PLANE
CENTRAL ZONE - NAD83

FUTURE ARP:
LAT 30° 11' 44.06" N
LONG 97° 40' 15.05" W

TEXAS STATE PLANE
CENTRAL ZONE - NAD83

FUTURE FACILITY LEGEND

NO.	FACILITY / SITE	NO.	FACILITY / SITE
1	CARGO	17	GROUND TRANSPORTATION CENTER
2	SUPPORT FACILITY AREA	18	EMPLOYEE PARKING & COMMERCIAL DEVELOPMENT
3	AERONAUTICAL DEVELOPMENT AREA	19	CENTRAL WAREHOUSE & CROSS DOCK
4	BELLY FREIGHT	20	AIRPORT MAINTENANCE & POLICE
5	GROUND SERVICE EQUIPMENT MAINTENANCE	21	DETENTION POND
6	PARKING GARAGE	22	DEICING FACILITY
7	NORTH TERMINAL	23	AERIAL FIREFIGHTING
8	MIDFIELD CONCOURSE	24	AIRCRAFT MAINTENANCE EXPANSION AREA
9	NON-AERONAUTICAL DEVELOPMENT AREA	25	AIRCRAFT MAINTENANCE
10	AIRFIELD LIGHTING VAULT (WEST)	26	LAND ACQUISITION
11	RELOCATED ARMY FACILITIES	27	FUEL FARM
12	CENTRAL UTILITY PLANT	28	PUBLIC VIEWING AREA
13	INFORMATION TECHNOLOGY	29	MILLION AIR FUTURE EXPANSION AREA
14	AIRPORT RESCUE AND FIREFIGHTING	30	REMAIN OVERNIGHT (RON) APRON
15	GENERAL AVIATION EXPANSION AREA	31	AIRFIELD LIGHTING VAULT (EAST)
16	PUBLIC PARKING		

FAA DISCLAIMER:
1. THE PREPARATION OF THIS DOCUMENT MAY HAVE BEEN SUPPORTED, IN PART, THROUGH A PLANNING GRANT FROM THE FEDERAL AVIATION ADMINISTRATION AS PROVIDED UNDER SECTION 505 OF THE AIRPORT AND AIRWAY IMPROVEMENT ACT OF 1982. THE CONTENTS DO NOT NECESSARILY REFLECT THE OFFICIAL VIEWS OR POLICY OF THE FAA. ACCEPTANCE OF THIS REPORT BY THE FAA DOES NOT IN ANY WAY CONSTITUTE A COMMITMENT ON THE PART OF THE UNITED STATES TO PARTICIPATE IN ANY DEVELOPMENT DEPICTED THEREIN, NOR DOES IT INDICATE THAT THE PROPOSED DEVELOPMENT IS ENVIRONMENTALLY ACCEPTABLE WITH APPROPRIATE PUBLIC LAWS.
2. THE FAA'S APPROVAL OF THIS AIRPORT LAYOUT PLAN (ALP) REPRESENTS ACCEPTANCE OF THE GENERAL LOCATION OF FUTURE FACILITIES DEPICTED. DURING THE PRELIMINARY DESIGN PHASE, THE AIRPORT OWNER SHALL SUBMIT, FOR FAA APPROVAL: FINAL LOCATIONS, HEIGHTS, AND EXTERIOR FINISH OF ALL STRUCTURES. THE FAA'S CONCERNS ARE OBSTRUCTIONS, IMPACT ON ELECTRONIC FACILITIES, AND ADVERSE IMPACT ON CONTROLLER VIEW OF AIRCRAFT APPROACHES AND GROUND MOVEMENT AREAS WHICH COULD ADVERSELY AFFECT THE SAFETY, EFFICIENCY, OR UTILITY OF THE AIRPORT.

L&B

GARVER

NOTES:
1. USED NAD 83 STATE PLANE COORDINATE SYSTEM
2. NAVD88 ELEVATIONS ARE VERTICAL DATUM USED FOR ELEVATION.
3. WAIVER OF DESIGN STANDARDS FOR PAVED OVERRUN AREA OF RUNWAY 17R ISSUED JUNE 15, 1995.
4. AIRPORT ELEVATION: 541.5' NAVD88 (MSL)

DRAFT

TRUE NORTH / MAGNETIC NORTH 7°34' EAST

MAGNETIC DECLINATION
3° 44' E
SEPTEMBER 21, 2018
ANNUAL CHANGE 0° 7' W

400' 100' 0 200' 400'
(IN FEET)
SCALE 1" = 200'

APPROVAL
AUSTIN-BERGSTROM INTERNATIONAL AIRPORT
CITY OF AUSTIN AVIATION DEPARTMENT

JENNIFER WILLIAMS, PROJECT MANAGER — DATE

FAA ASW-ADO APPROVAL BLOCK:
FEDERAL AVIATION ADMINISTRATION
FORT WORTH AIRPORTS DISTRICT OFFICE

CONDITIONALLY APPROVED: _____
MANAGER, ASW-ADO

DATE: _____

SUBJECT TO COMMENTS IN LETTER DATED: _____

AIRSPACE STUDY NUMBER: _____

NO.	DATE	ISSUE	BY

JOB NO.:
DRAWN BY: CS
CHECKED BY: TSP
COORD. CHECK:
FILE NAME: M3A3-C-MP-04.dwg
DATE: JANUARY 21, 2019
SCALE: 1" = 200'
SHEET: 15
15 OF 18

Austin-Bergstrom International Airport

TERMINAL AREA PLAN (SOUTH)