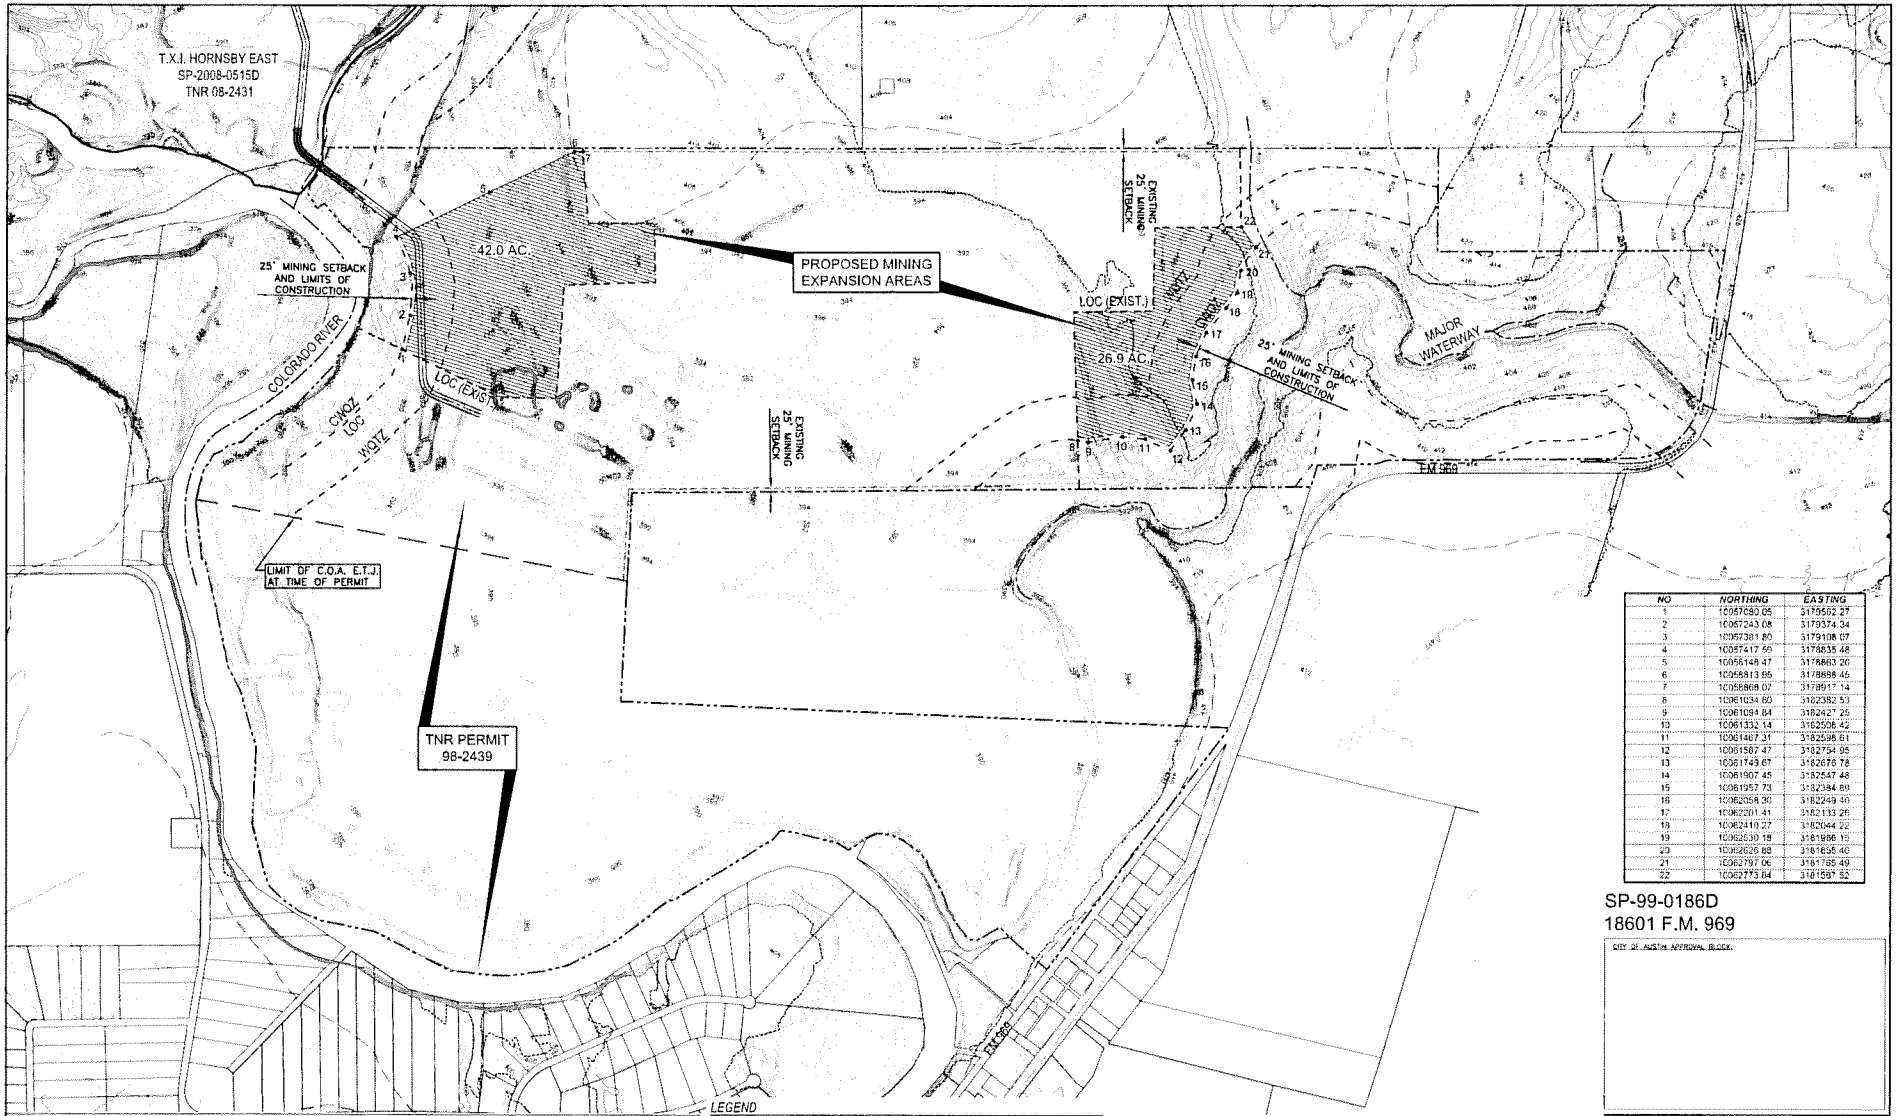


| NO | NORTHING | EASTING |
|---|---|---|
| 1 | 10057080.05 | 3179502.27 |
| 2 | 10057243.08 | 3179374.34 |
| 3 | 10057381.80 | 3179108.07 |
| 4 | 10057417.59 | 3178835.48 |
| 5 | 10056148.47 | 3178863.20 |
| 6 | 10056813.95 | 3178888.46 |
| 7 | 10056868.07 | 3178917.14 |
| 8 | 10061034.60 | 3182382.53 |
| 9 | 10061094.84 | 3182427.25 |
| 10 | 10061332.14 | 3182508.42 |
| 11 | 10061467.31 | 3182598.61 |
| 12 | 10061507.47 | 3182754.95 |
| 13 | 10061749.67 | 3182676.78 |
| 14 | 10061907.45 | 3182547.48 |
| 15 | 10061957.73 | 3182384.89 |
| 16 | 10062058.30 | 3182249.40 |
| 17 | 10062201.41 | 3182133.26 |
| 18 | 10062410.27 | 3182044.22 |
| 19 | 10062630.18 | 3181986.15 |
| 20 | 10062626.88 | 3181635.40 |
| 21 | 10062797.06 | 3181765.49 |
| 22 | 10062773.84 | 3181597.52 |

SP-99-0186D
18601 F.M. 969

CITY OF AUSTIN APPROVAL BLOCK

REVISIONS / CORRECTIONS

| Number | Description | Revise (R) Add (A) Void (V) Sheet No.'s | Total # Sheets in Plan Set | Net Change: Imp. Cover (sq. ft.) | Total Site Imp. Cover (sq. ft.)% | City of Austin Approval Date | Date Dropped | T.N.R. |
|---|---|---|---|---|---|---|---|---|
| R2 | ADDED SHEET | A7 | 39 | -0- | -0- | | | |

LEGEND

- PROPERTY BOUNDARY
- LIMIT OF CONSTRUCTION (ORIGINAL PERMIT, WHERE NOT DEFINED BY CWQZ OR PROPERTY BOUNDARY)
- WATERWAY CENTERLINE
- 100-YEAR FLOODPLAIN (ORIGINAL PERMIT)
- 100-YEAR FLOODPLAIN (FEMA 2008)
- CRITICAL WATER QUALITY ZONE (CWQZ)
- WATER QUALITY TRANSITION ZONE (WQTZ)
- PROPOSED MINING EXPANSION AREAS (71.3 AC.)
- 8 ▪ MINING EXPANSION POINTS (SEE TABLE THIS SHEET)
- MINING OFFSET AND LIMITS OF CONSTRUCTION

0 25 50 75 100 (SCALE IN FEET)

THIS DOCUMENT IS RELEASED FOR THE PURPOSE OF INTERIM REVIEW UNDER THE AUTHORITY OF JAMES F. SCHOFF, P.E. #94777, ON 9/12/2012. IT IS NOT TO BE USED FOR CONSTRUCTION OR BIDDING PURPOSES.

MEC
Murfee Engineering Company
Texas Registered Engineering Firm F-233

TXI SAND and GRAVEL OPERATIONS WEBBERVILLE
18601 FM 969, WEBBERVILLE, TEXAS
MINING LIMIT ADDITIONS

1101 Capital of Texas Highway South, Building D, Suite 115, Austin, Texas 78746 (512) 327-8204

| | | | |
|---|---|---|---|
| JOB NO. 10-0123 | SCALE: AS NOTED | SHEET: 7 OF 39 | |
| DESIGNED BY: JFS | | DATE: 10/1/2011 | |
| DRAWN BY: RWH | | DATE: 9/11/2012 | |

FILE(LAYOUT): G:\10123\29\7-033.29-BASEFILE.dwg[R4-04]

# EXHIBIT "A"