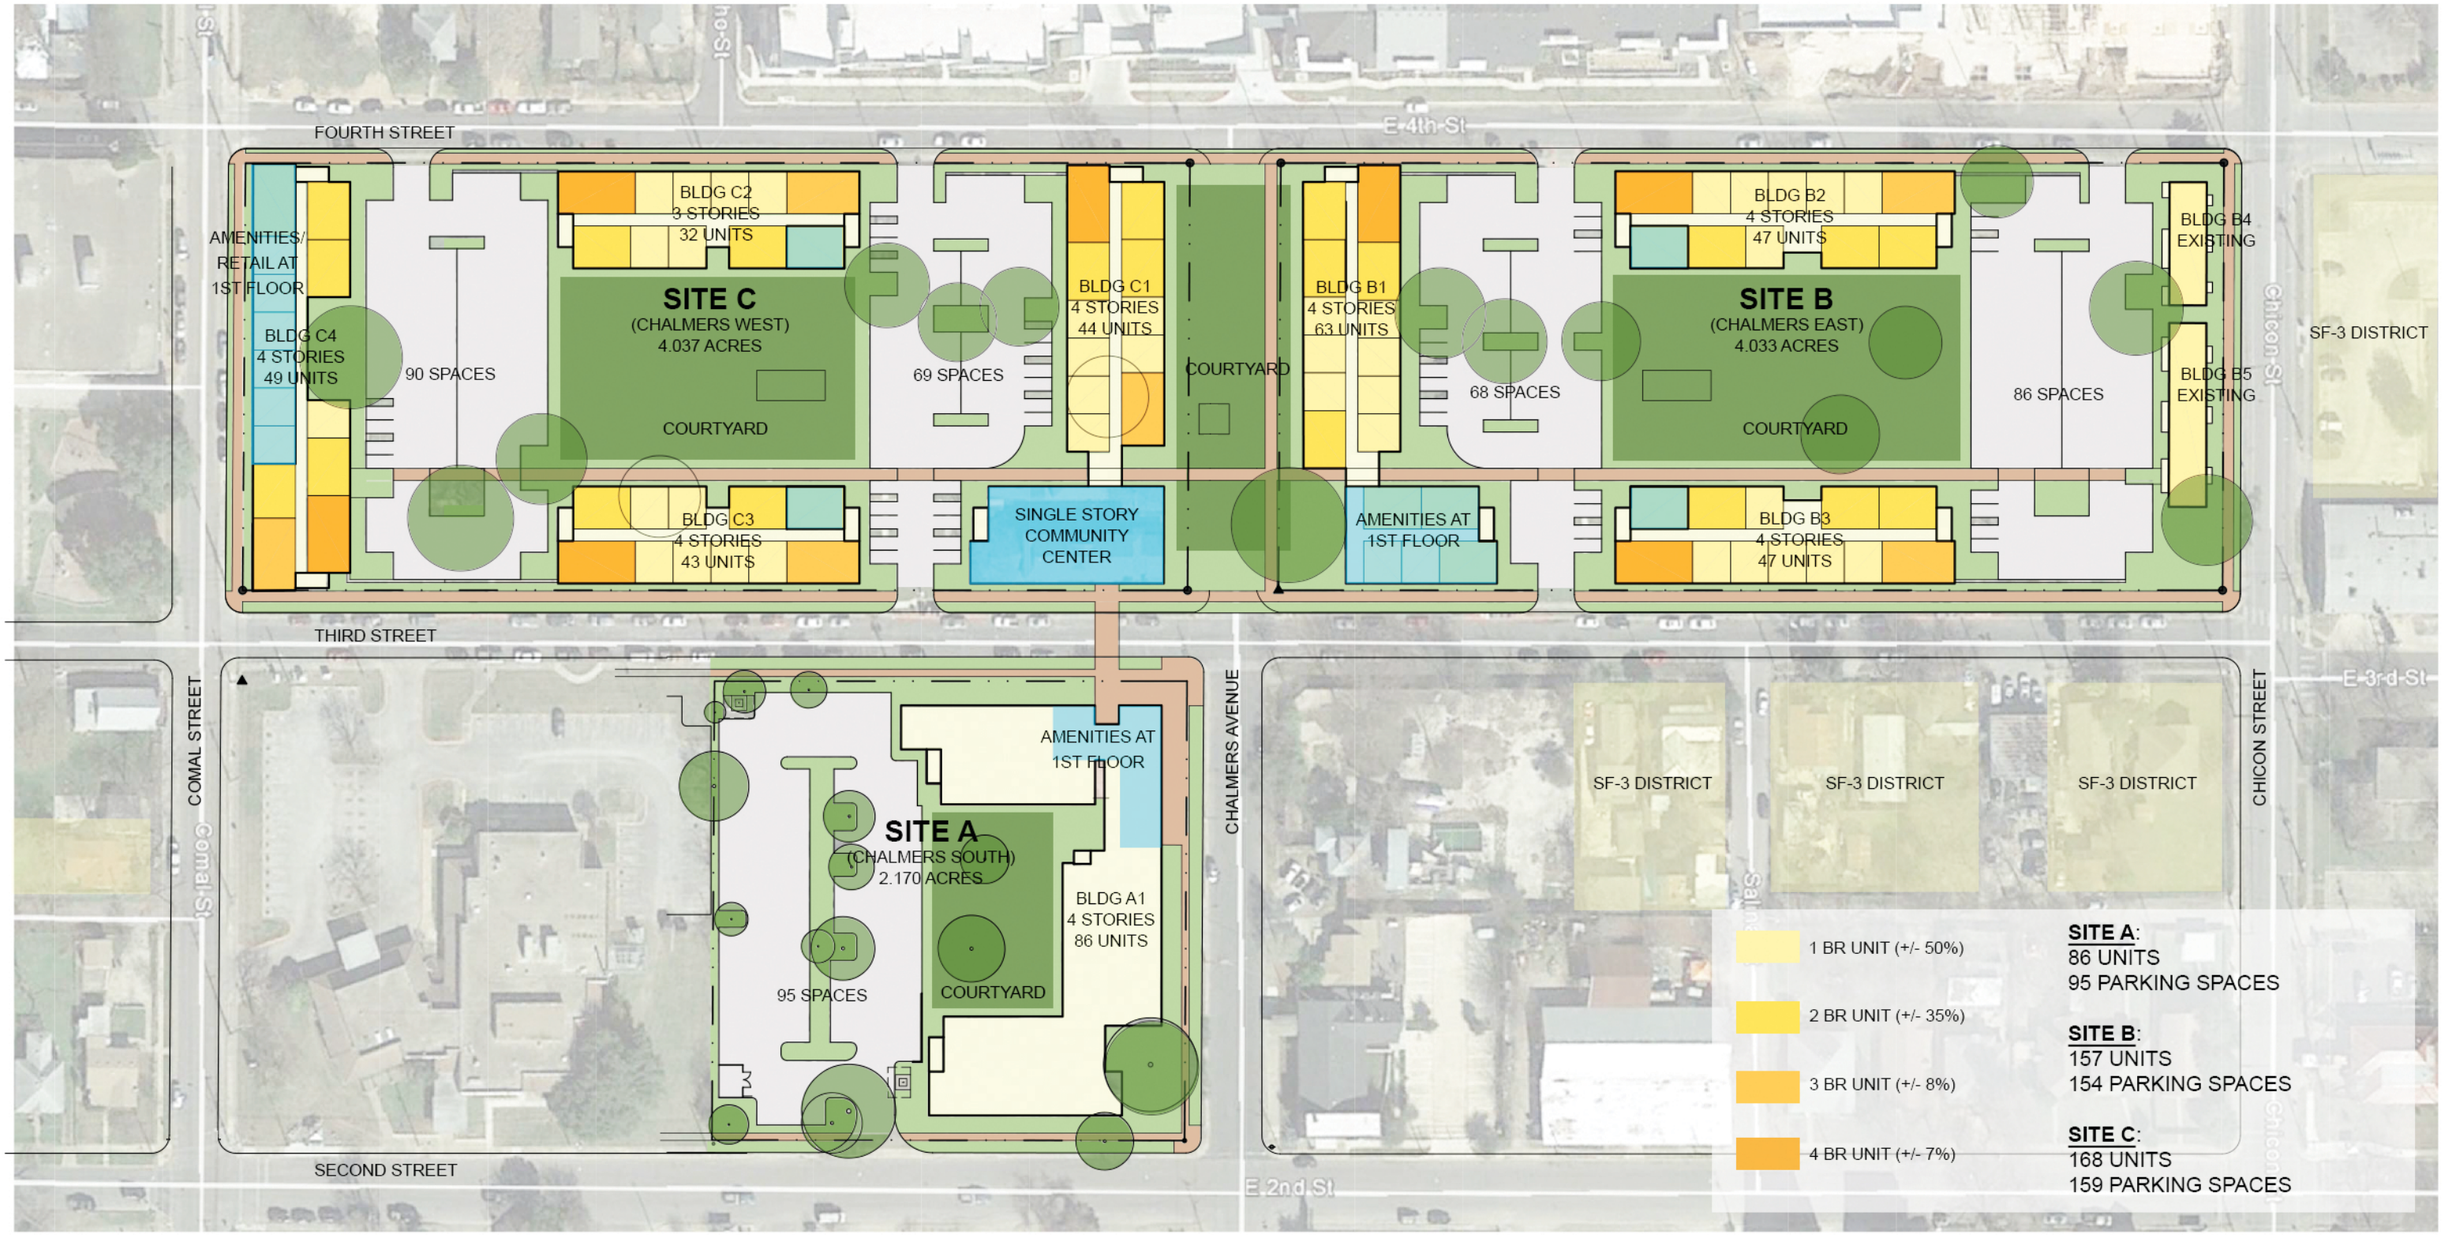

TOTAL:
411 UNITS
408 PARKING SPACES

NELSEN PARTNERS
ARCHITECTS & PLANNERS

Carleton Residential Properties

HOUSING AUTHORITY OF THE CITY OF AUSTIN
Bringing Opportunity Home

PATHWAYS AT CHALMERS COURTS
MASTER PLAN CONCEPT DESIGN

Austin, TX | #317159 | 15 DECEMBER 2017

© Nelsen Partners, Inc. 2017

CONCEPT PLAN

SCALE: 1" = 100' 0 50' 100'