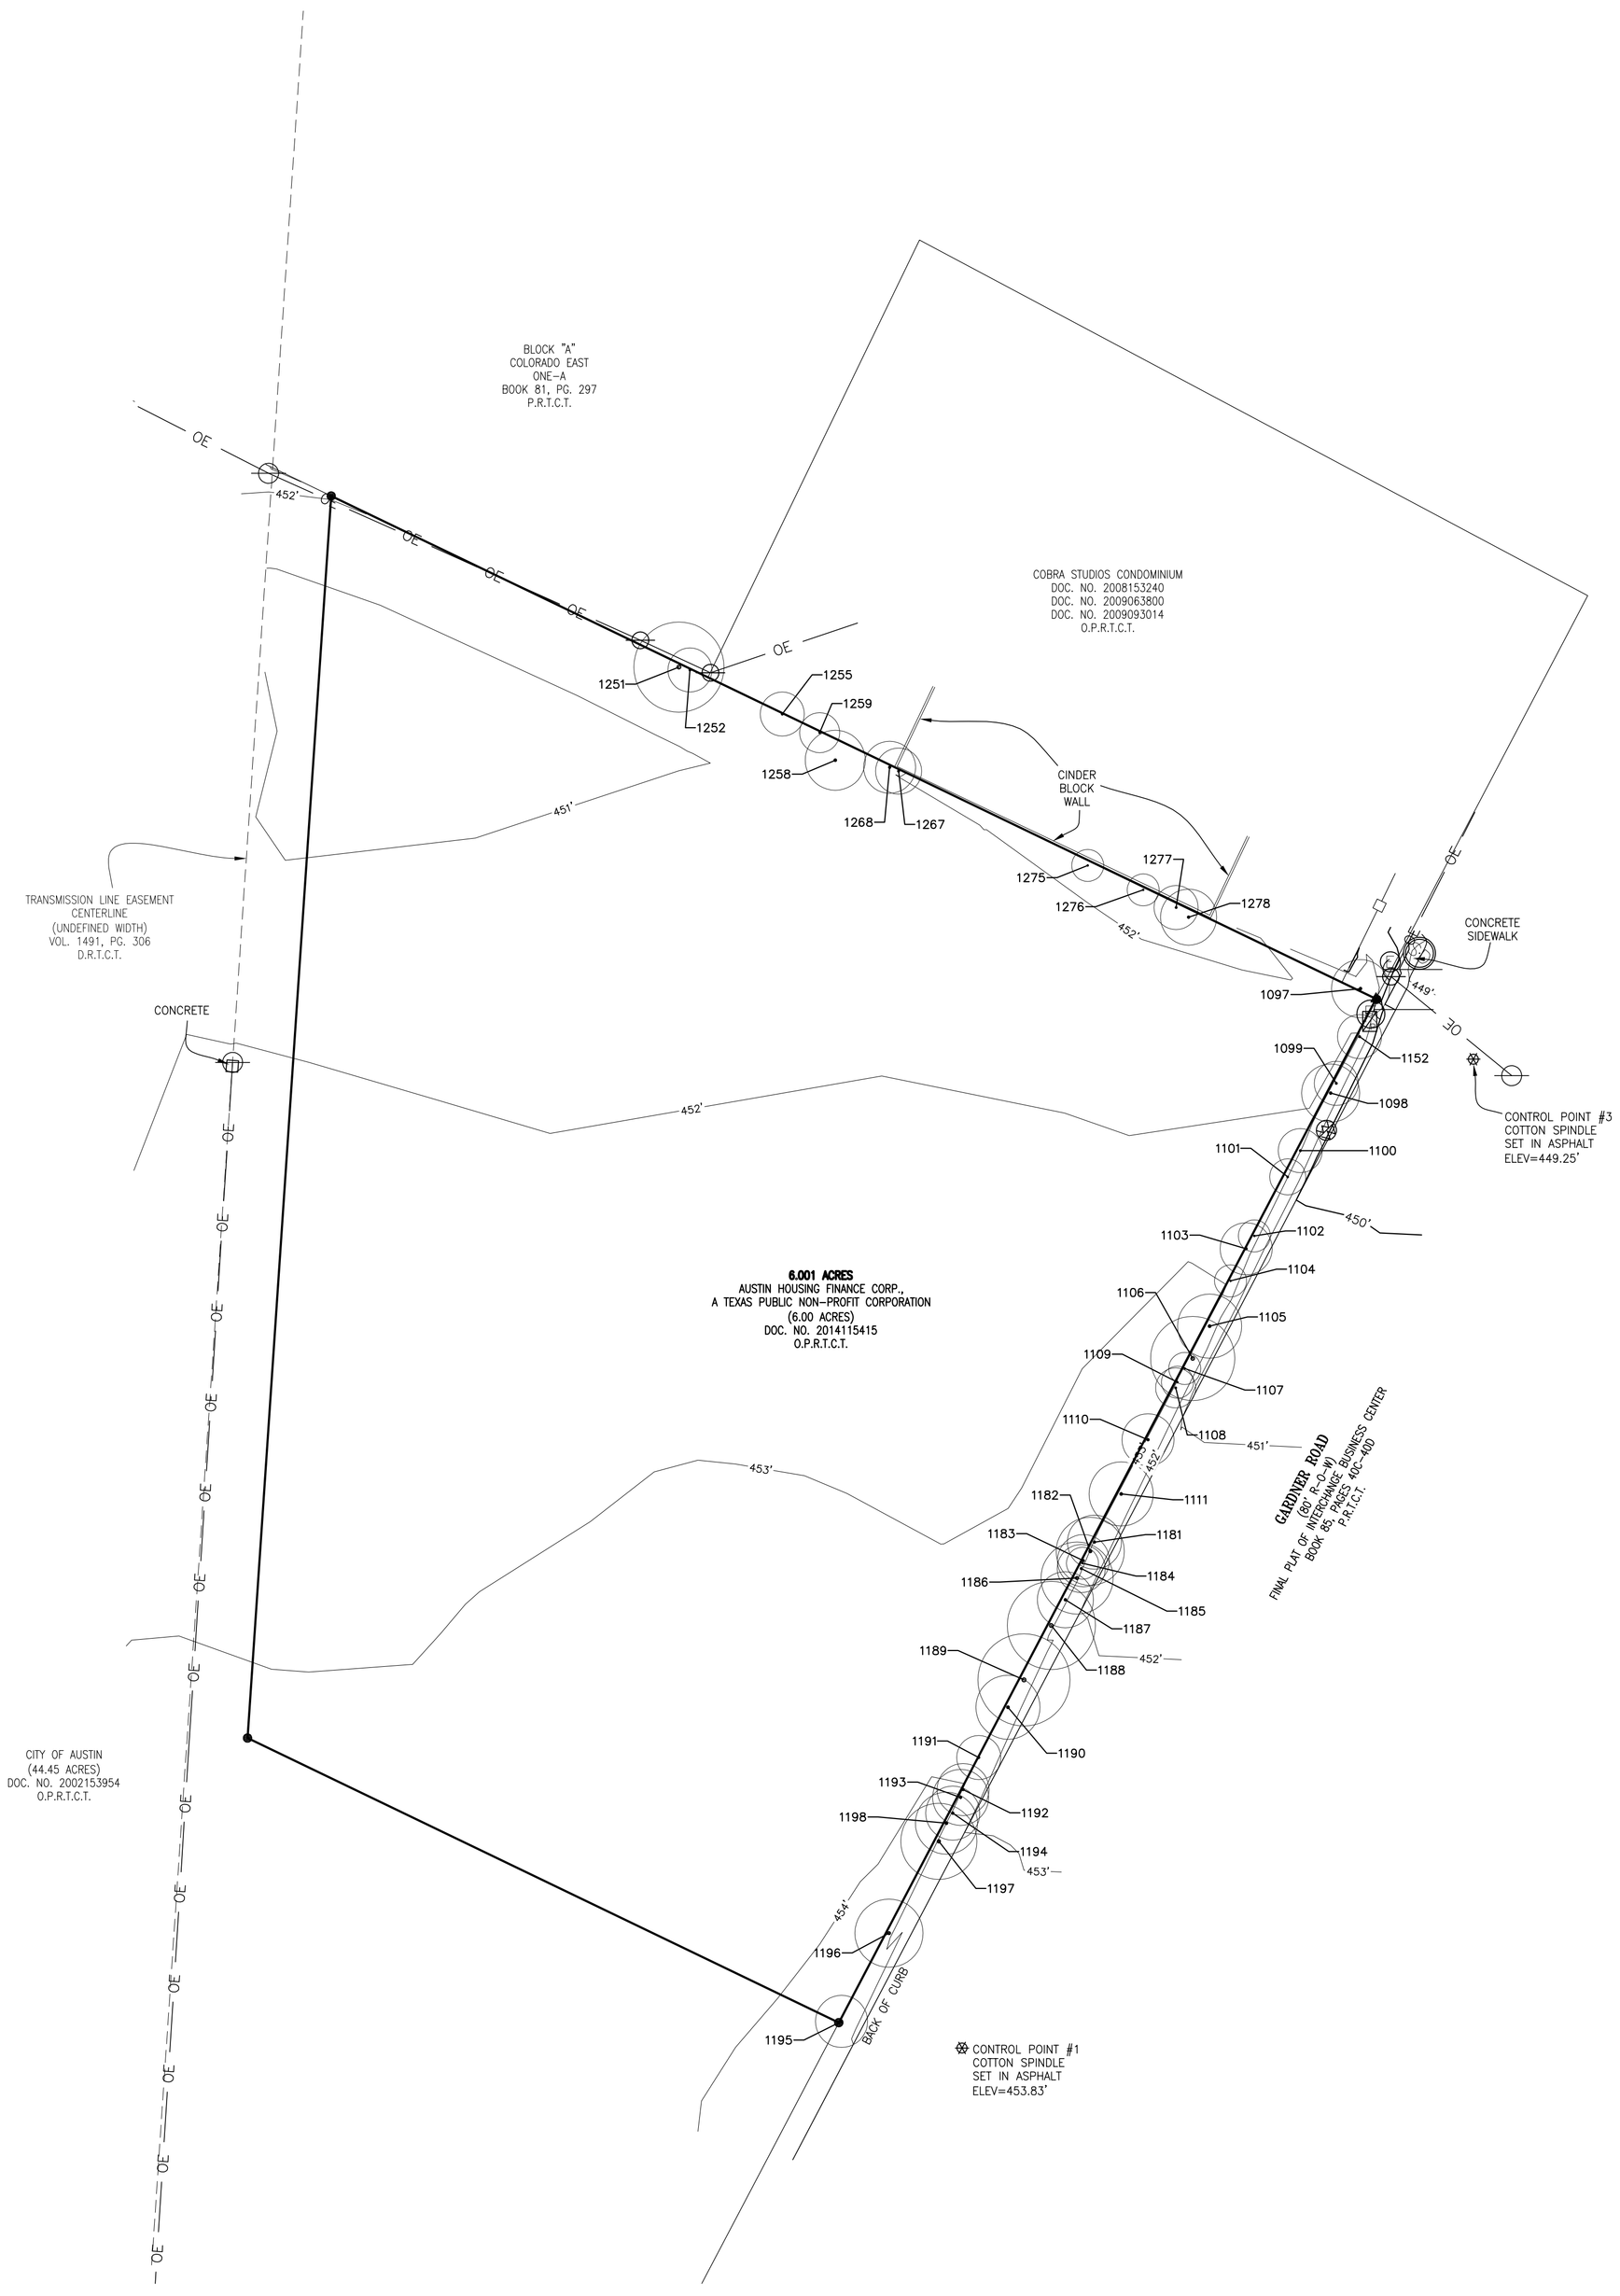

TREE#	DESCRIPTION
1097	11" 7" HACKBERRY
1098	10" 9" HACKBERRY
1099	11" HACKBERRY
1100	11" PECAN
1101	9" HACKBERRY
1102	8" HACKBERRY
1103	13" HACKBERRY
1104	8" HACKBERRY
1105	9" 8" 6" HACKBERRY
1106	12" 9" 9" HACKBERRY
1107	8" ELM
1108	10" ELM
1109	8" HACKBERRY
1110	13" ELM
1111	16" HACKBERRY
1152	11" HACKBERRY
1181	10" 7" CHINA BERRY
1182	17" UNKNOWN TREE
1183	13" DEAD TREE
1184	8" ELM
1185	12" HACKBERRY
1186	18" HACKBERRY
1187	14" HACKBERRY
1188	13" 10" 8" ELM
1189	23" HACKBERRY
1190	12" 5" 3" ELM
1191	9" 4" HACKBERRY
1192	13" HACKBERRY
1193	14" HACKBERRY
1194	11" 5" UNKNOWN TREE
1195	13" HACKBERRY
1196	17" HACKBERRY
1197	19" HACKBERRY
1198	12" 7" ELM
1251	15" 15" HACKBERRY
1252	11" HACKBERRY
1255	11" HACKBERRY
1258	8" 5" 5" 4" CHINA BERRY
1259	10" HACKBERRY
1267	8" 7" CHINA BERRY
1268	13" CHINA BERRY
1275	8" HACKBERRY
1276	8" HACKBERRY
1277	11" ELM
1278	14" DEAD TREE

LEGEND:

- TELEPHONE PEDESTAL
- STORM SEWER MANHOLE
- SIGN
- WASTEWATER MANHOLE
- FIBER OPTIC MARKER
- ELECTRIC MANHOLE
- POWER POLE
- GUY WIRE
- METAL FENCE
- OE OVERHEAD ELECTRIC
- CHAIN LINKED FENCE

LOCATIONS

ZWA

Zamora, L.L.C.
Professional Land Surveyors
1405 South Loop 4 • Buda, Texas 78610
Tel (512) 295-6201 • Fax (512) 295-6091

CLIENT: A.H.F.C.
COUNTY: TRAVIS
PROJECT: GARDNER RD.
SCALE: 1"=50'
ZWA JOB No.: 1043-01
DATE: SEPTEMBER 6, 2016

META-DATA:

BEARING BASIS: BEARINGS ARE BASED ON TEXAS STATE PLANE CENTRAL ZONE 4203, NAD 83. PROJECT REFERENCE CONTROL POINTS WERE ESTABLISHED FROM AND REFERENCED TO AUSTIN RRP2 CORS STATION AND LEICBETTER CORS STATION. ALL COORDINATES SHOWN HEREON ARE GRID AND CAN BE ADJUSTED TO SURFACE BY MULTIPLYING BY A SURFACE ADJUSTMENT FACTOR OF 1.00011. DISTANCES SHOWN HEREON ARE IN SURFACE, U.S. SURVEY FEET.